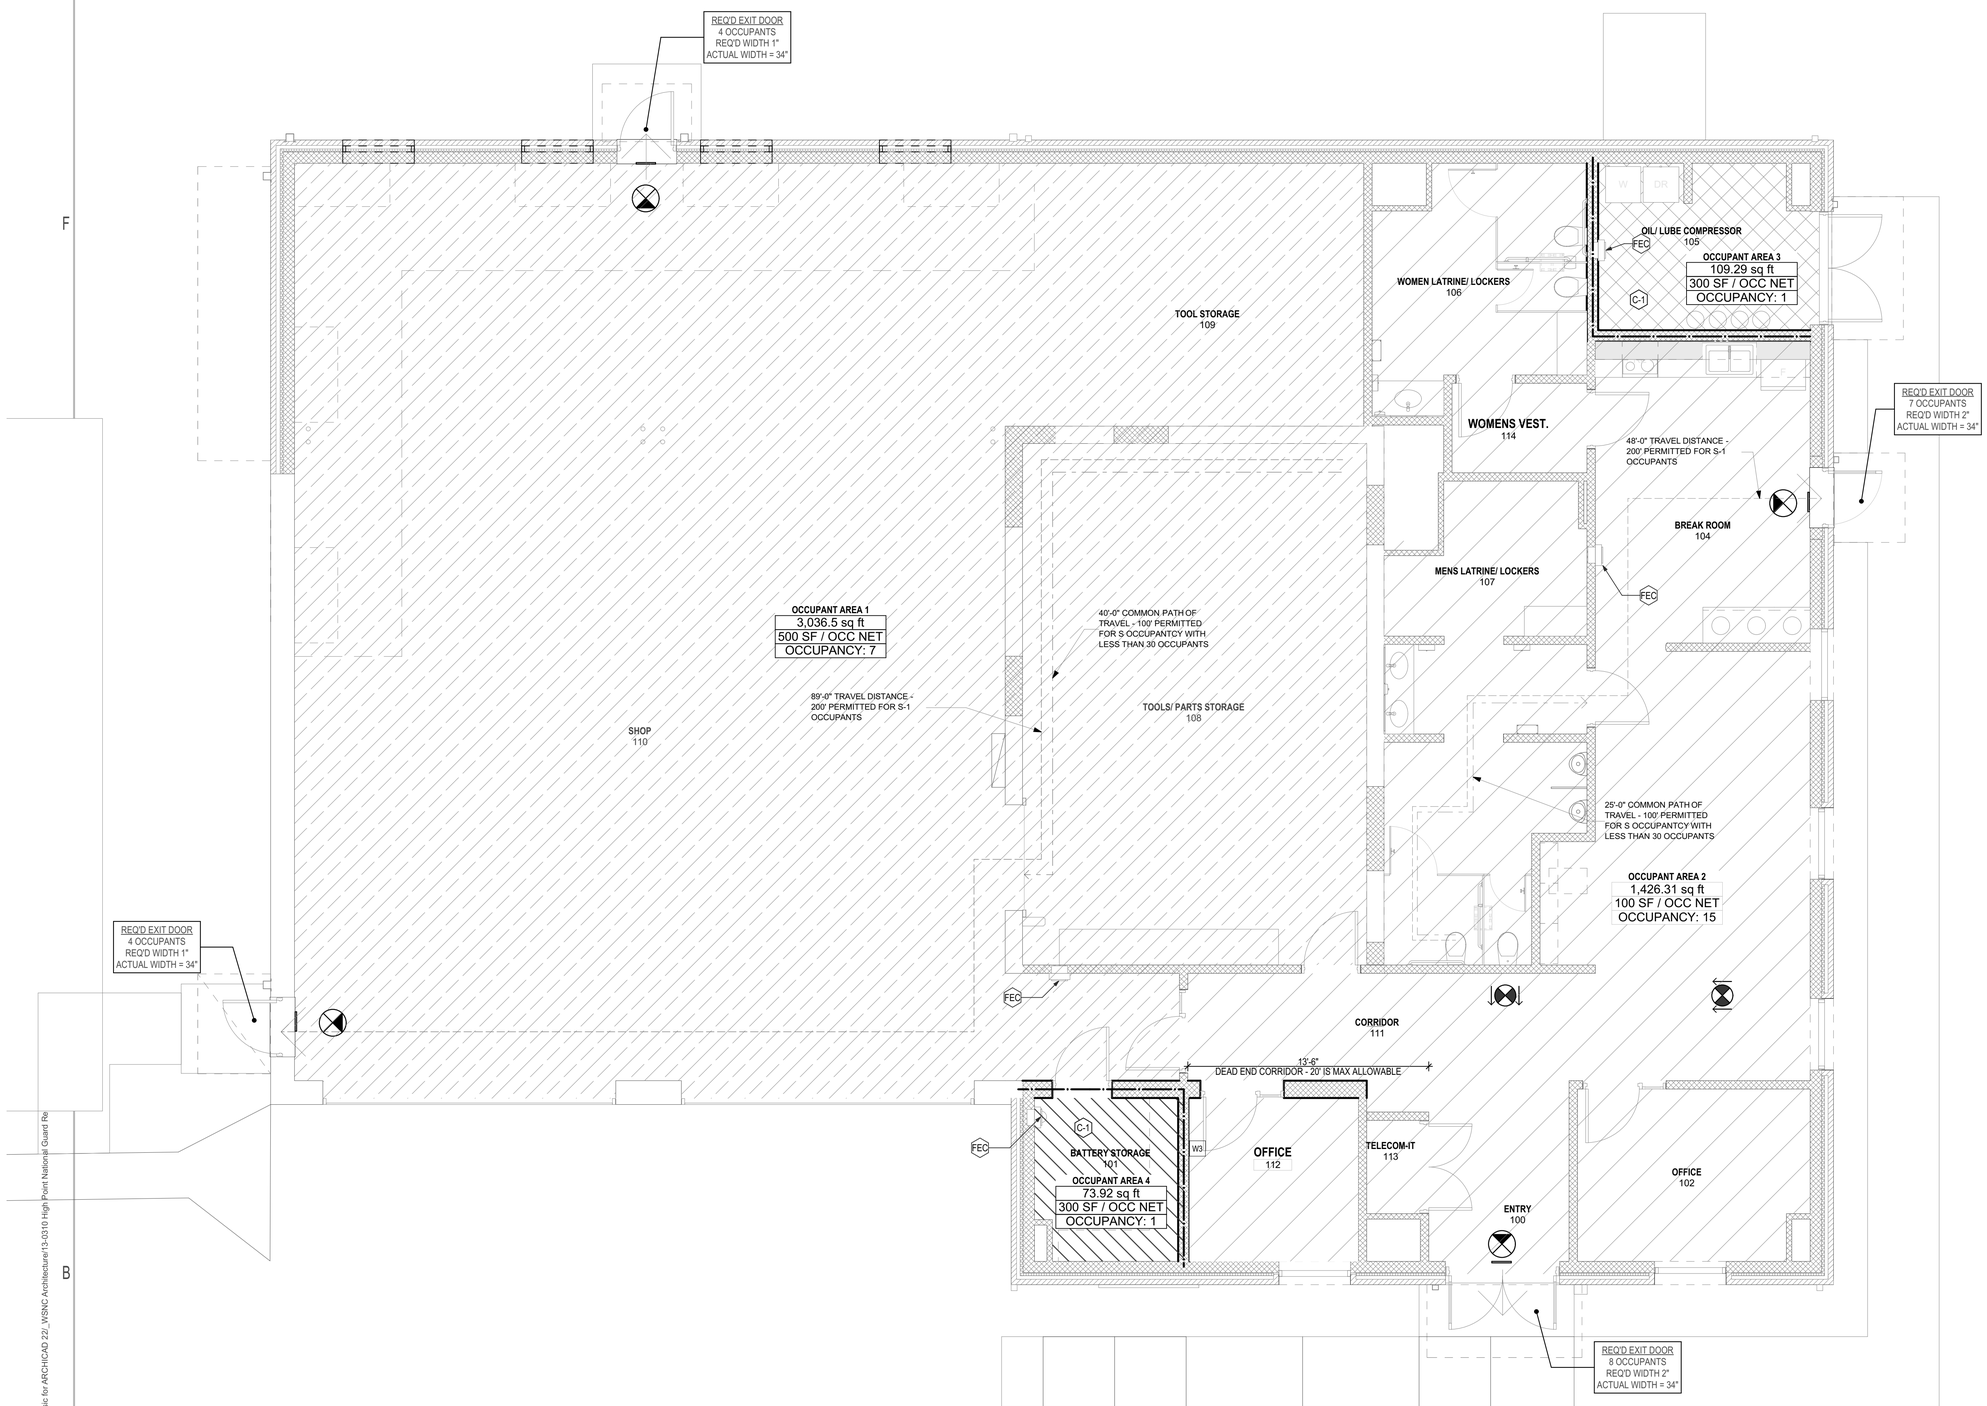

GENERAL NOTES

1. REFER TO LIFE SAFETY PLAN FOR WALL RATINGS
2. EXISTING CMU WALLS THAT ARE TO BE 1 HR. FIRE RATED ARE 8X8X16' CMU. THE OPEN CELLS ARE TO BE FILLED WITH VERMICULITE IN ACCORDANCE WITH U905

LEGEND

- 1 HOUR RATED WALL
- EXIT ROUTE
- EXIT SIGN
- OCCUPANT AREA 1
- OCCUPANT AREA 2
- OCCUPANT AREA 3 FIRE AREA
- OCCUPANT AREA 4 FIRE AREA
- FEC — FIRE EXTINGUISHER LOCATION
- C-1 — RATED CEILINGS WHERE INDICATED ON PLAN ARE TO BE 1 HR. RATED PER ESR-1338 (SEE SHEET A0.03 FOR RATING DETAILS AND WALL TYPE)

LIFE SAFETY PLAN

SCALE: 1/4" = 1'-0"

PLAN NORTH

A2 / A0.02

CJMW ARCHITECTURE
119 Brookstown Ave. Suite 100
Winston-Salem NC 27101
p. 828-230-5205
www.cjmw.com

BID SET

SCO ID# 13-10166-01B

CJMW ARCHITECTURE P.A. — CERT. NO. 50356 — NORTH CAROLINA — WINSTON-SALEM, NC

JOHN LESLIE DRINKARD — REGISTERED ARCHITECT — 5117 — NORTH CAROLINA — GREENSBORO, NC

Issue ID	Issue Name	Date

CJMW Architecture, P.A.
High Point National Guard FMS-8

Copyright 2015
CJMW Architecture, P.A.

LIFE SAFETY PLAN

sheet

A0.02

date: 08-17-2021
commission: 13-0310
drawn by:

8/17/2021 1:19 PM
BIMcdoud: win-bim3- BIMcdoud Basic for ARCHICAD 22/_WSNC Architecture/13-0310 High Point National Guard Re