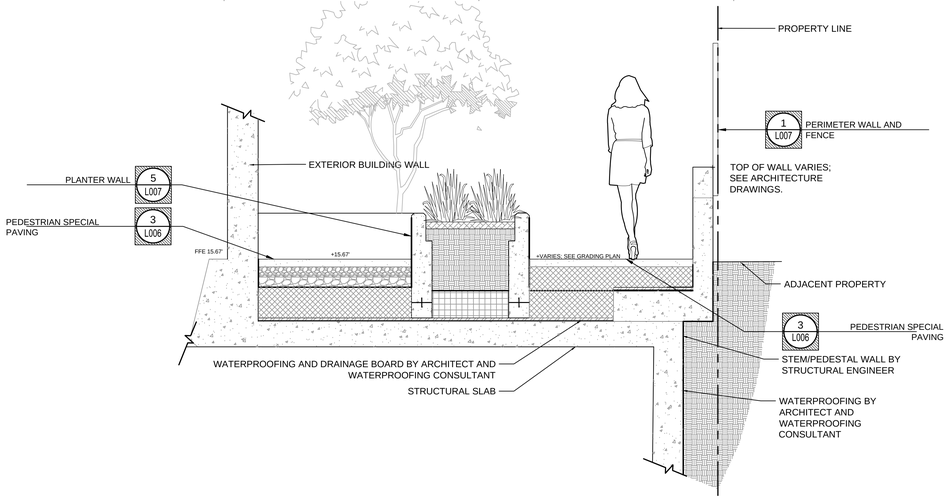

1 L009 EAST SIDE EGRESS
SECTION

1/2" = 1'-0"

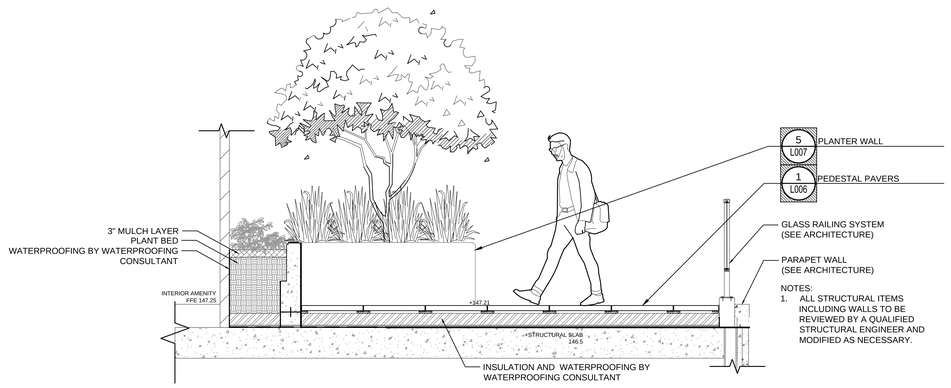

NOTES:
1. ALL STRUCTURAL ITEMS INCLUDING WALLS TO BE REVIEWED BY A QUALIFIED STRUCTURAL ENGINEER AND MODIFIED AS NECESSARY.

2 L009 ATRIUM COURTYARD A
SECTION

1/2" = 1'-0"

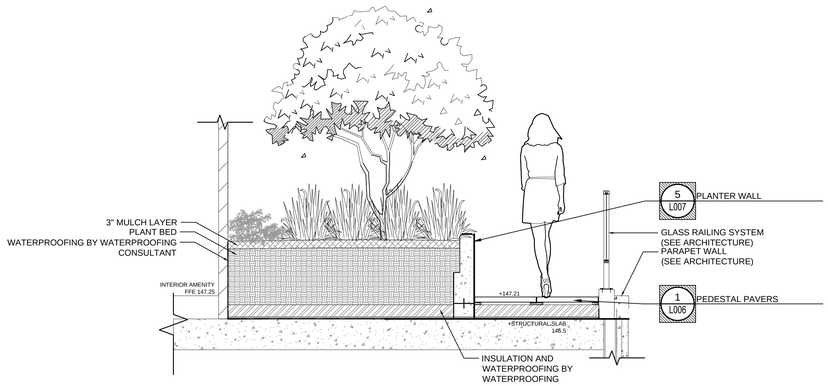

NOTES:
1. ALL STRUCTURAL ITEMS INCLUDING WALLS TO BE REVIEWED BY A QUALIFIED STRUCTURAL ENGINEER AND MODIFIED AS NECESSARY.

3 L009 ATRIUM COURTYARD B
SECTION

1/2" = 1'-0"

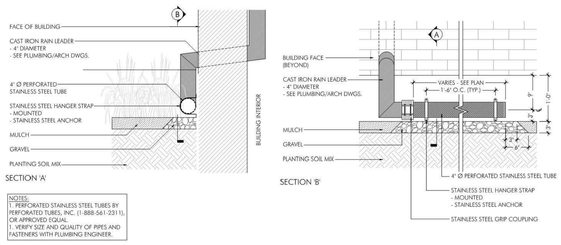

NOTES:
1. PERFORATED STAINLESS STEEL TUBES BY PERFORATED TUBES, INC. (1-888-561-2311), OR APPROVED EQUAL.
1. VERIFY SIZE AND QUALITY OF PIPES AND FASTENERS WITH PLUMBING ENGINEER.

4 L009 ROOF LEADER

SK+I ARCHITECTURE

4600 East West Highway, Suite 700
Bethesda MD 20814
T 301.654.9300 / F 301.654.7211
company@skiarch.com

STRUCTURAL ENGINEER
EHLERT BRYAN
1451 Dolley Madison Blvd, Suite 220
McLean, VA 22101
T 703.827.9552
wbryan@ehlert-bryan.com
MP CONSULTANT
HURST ENGINEERS, INC
308 Hillwood Ave
Falls Church, VA 22046
T 703-534-7872
clyde@hurstengineers.com
ELECTRICAL DESIGN BUILD
POWER DESIGN
11600 Ninth Street North
St. Petersburg, FL 33716
T 727.568.7951
mzeltser@powerdesigninc.us
CIVIL ENGINEER
WILES MENSCH CORPORATION
739 8th Street, SE 2nd Floor
Washington, DC 20003
T 703.391.7600 / D 202.552.0241
mlopez@wilesmensch.com
LANDSCAPE ARCHITECTS
LANDDESIGN, INC
200 South Peyton Street
Alexandria, VA 22314
T 703.549.7784
mclark@landdesign.com
INTERIOR DESIGNERS
SK+I Architectural Design Group LLC
4600 East- West Highway, Suite 700
Bethesda, MD 20814
T 301-654-9300
mradulescu@skiarch.com

GMP SET

PROJECT NAME

4 EYE STREET, SE

WASHINGTON, DC

PROJECT NUMBER RCP09

OWNER
CRESCENT-RCP VENTURE 1, LLC

227 West Trade Street, Suite 1000
Charlotte, NC 28202
D (202) 465-8455 / M (703) 216-2029
se@rcpdevelopment.com

ISSUE

MARK	DATE	DESCRIPTION
-	10.27.2017	DD SET
	02.02.2018	PERMIT SET
	02.21.2018	GAR
	02.21.2018	PERMIT RESPONSE
	04.27.2018	PERMIT RESPONSE
	05.11.2018	GMP SET

SEAL

KEYPLAN

©2016 SK+I Architectural Design Group, LLC.
THIS PROJECT IS PROTECTED BY COPYRIGHT LAW AND INTERNATIONAL TREATIES

DRAWING TITLE

HARDSCAPE DETAILS

DATE 5.11.2018

SCALE AS NOTED

L009