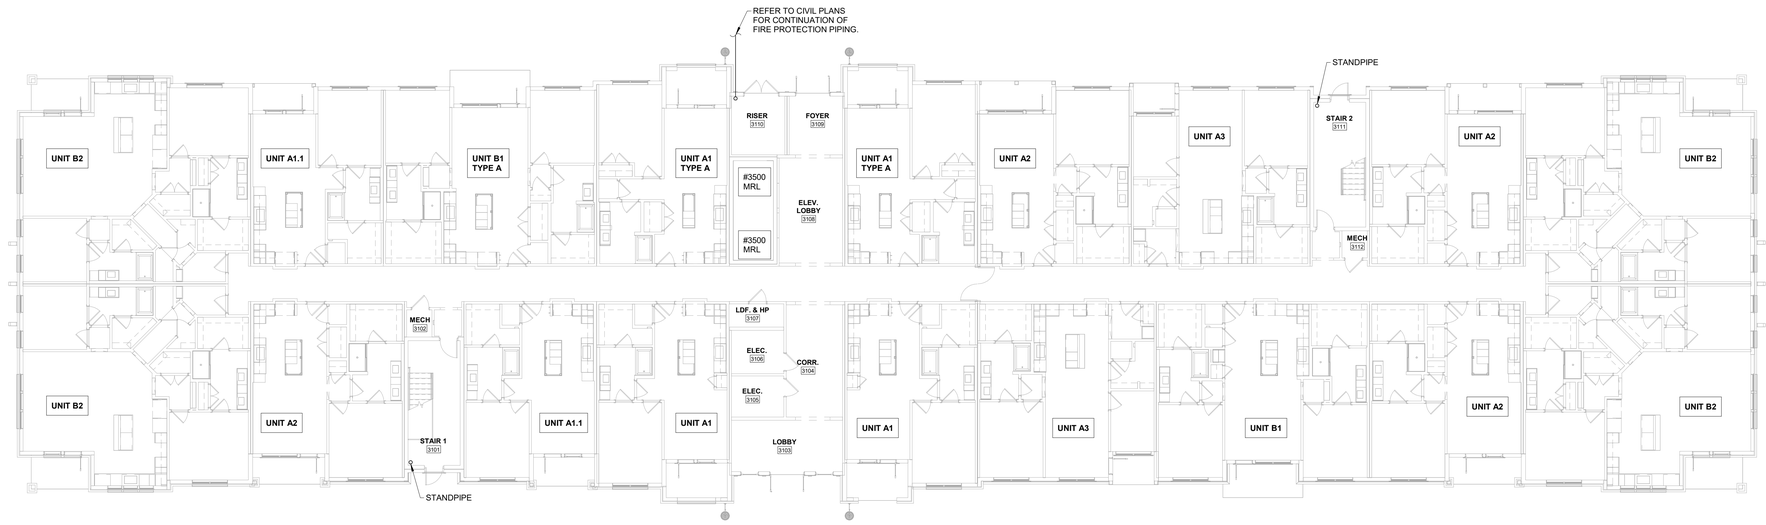

1 / FP131 FLOOR PLAN - BLDG 3 LEVEL 1 - FIRE PROTECTION

SCALE: 3/32" = 1'-0"

7/9/2021 9:08:16 AM

CRESCENT COMMUNITIES

Project
NOVEL BALLANTYNE

JOHNSTON ROAD
CHARLOTTE, NC 28277

Prepared For
CRESCENT COMMUNITIES

ARCHITECT:
505 DESIGN

505Design Inc.
508 West 5th Street
Suite 250
Charlotte, NC 28202
t +1 704 348 7000

CONSULTANT:
McVEIGH & MANGUM ENGINEERING INC
Atlanta • Charlotte • Jacksonville • Raleigh
www.McVeighMangum.com
916 W 5th Street, Charlotte,
North Carolina 28202
Ph: (704) 547-9035
email: mail@McVeighMangum.com
C-3391

Eng. of Record:
License No.:

NORTH CAROLINA
McVEIGH & MANGUM ENGINEERING, INC.
No. C-3391
CERTIFICATE OF AUTHORIZATION

Professional Seals

© 505DESIGN 2016

No.	Description	Date

Drawn by: AB Reviewed by: KR

Project No: 1263

Issue Date
50% CD REVIEW 07.08.2021

Sheet Title
BUIDLING 3 - LEVEL 1 FLOOR PLAN

Original drawing is 30 x 42. Do not scale contents of this drawing.

Sheet Number
FP131

All reproduction & intellectual property rights reserved © 2021