KEYNOTES TO PLAN - SEWER:

1. REFER TO OVERALL FLOOR PLANS FOR CONTINUATION.
2. 3" WASTE STACK VENT (WSV)
3. 4" SANITARY STACK.
4. 3" VENT STACK RISER.
5. 3" SANITARY STACK.

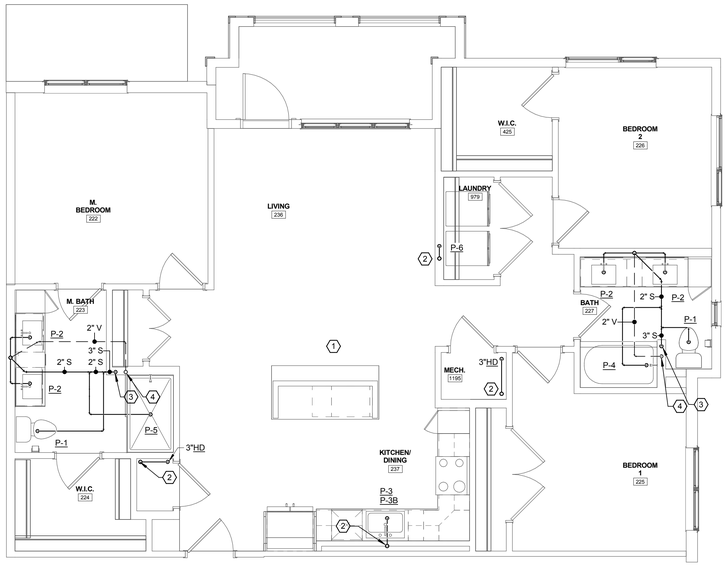

4 P4.03 UNIT C1 - SANT/VENT

SCALE: 1/4" = 1'-0"

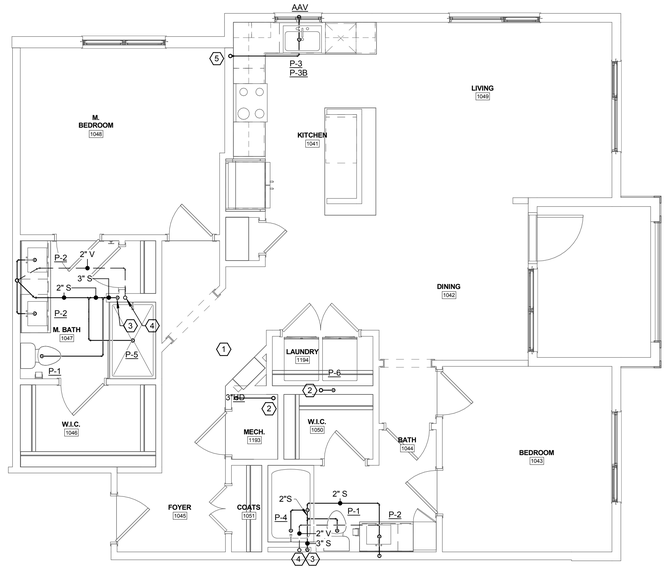

3 P4.03 UNIT B3 - SANT/VENT

SCALE: 1/4" = 1'-0"

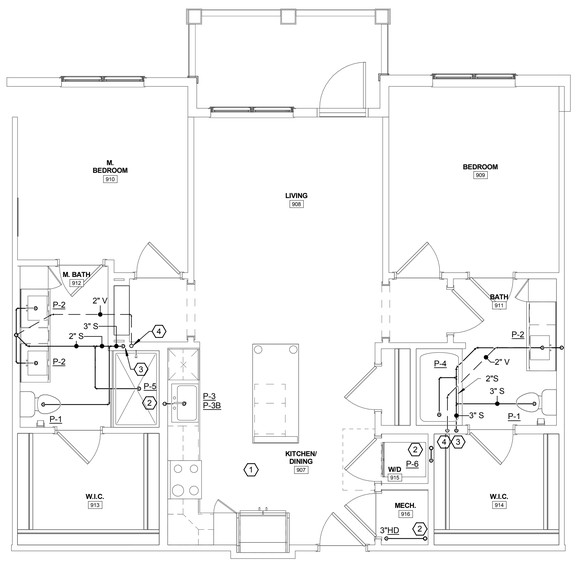

2 P4.03 UNIT B2 - SANT/VENT

SCALE: 1/4" = 1'-0"

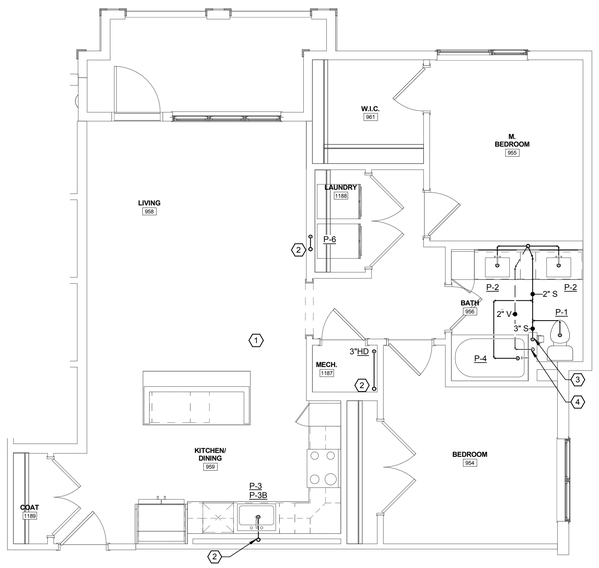

1 P4.03 UNIT B1 - SANT/VENT

SCALE: 1/4" = 1'-0"

MECKLENBURG COUNTY CODE ENFORCEMENT

The Design In These Construction Documents Have Been Reviewed For Compliance With The State Building Code. It Is The Responsibility Of The Contractor To Construct This Project With Good Engineering Practice And In Accordance With The North Carolina State Building Code.

CLINE DESIGN

125 N. Harrington St.
Raleigh, NC 27603
919/833-6413
919/836-1280 FAX
ClineDesignAssoc.com

Crescent Communities

VILLAGE AT RESEARCH PARK

Charlotte, North Carolina

NORTH CAROLINA McVEIGH & MANGUM ENGINEERING, INC. No. C-3391 CERTIFICATE OF AUTHORIZATION

NORTH CAROLINA PROFESSIONAL ENGINEER SEAL 040327 10/27/17 LARRY P. McWILLIAMS

PROJECT:	217055
DATE:	10.27.2017
REVISIONS:	DATE
DRAWN BY:	MME
CHECKED BY:	MME

UNIT PLANS

P4.03

McVEIGH&MANGUM ENGINEERING·INC
916 W 5th Street
Charlotte, North Carolina 28202
Ph: (704) 547-9035 Fax: (704) 547-9036
email: mail@McVeighMangum.com
Eng. of Record: Larry P. McWilliams License No.: 40327

© 2017 CLINE DESIGN ASSOCIATES, PA. EXPRESSLY RESERVES ITS COMMON LAW COPYRIGHT AND OTHER PROPERTY RIGHTS IN THESE PLANS. THESE PLANS ARE NOT TO BE REPRODUCED, CHANGED OR COPIED IN ANY FORM OR MANNER WHATSOEVER, NOR ARE THEY TO BE ASSIGNED TO ANY THIRD PARTY WITHOUT FIRST OBTAINING THE EXPRESSED WRITTEN PERMISSION AND CONSENT OF CLINE DESIGN ASSOCIATES, P.A.

10/27/2017 10:12:22 17055 - VILLAGE AT RESEARCH PARK - MDP - 2017 - Architectural