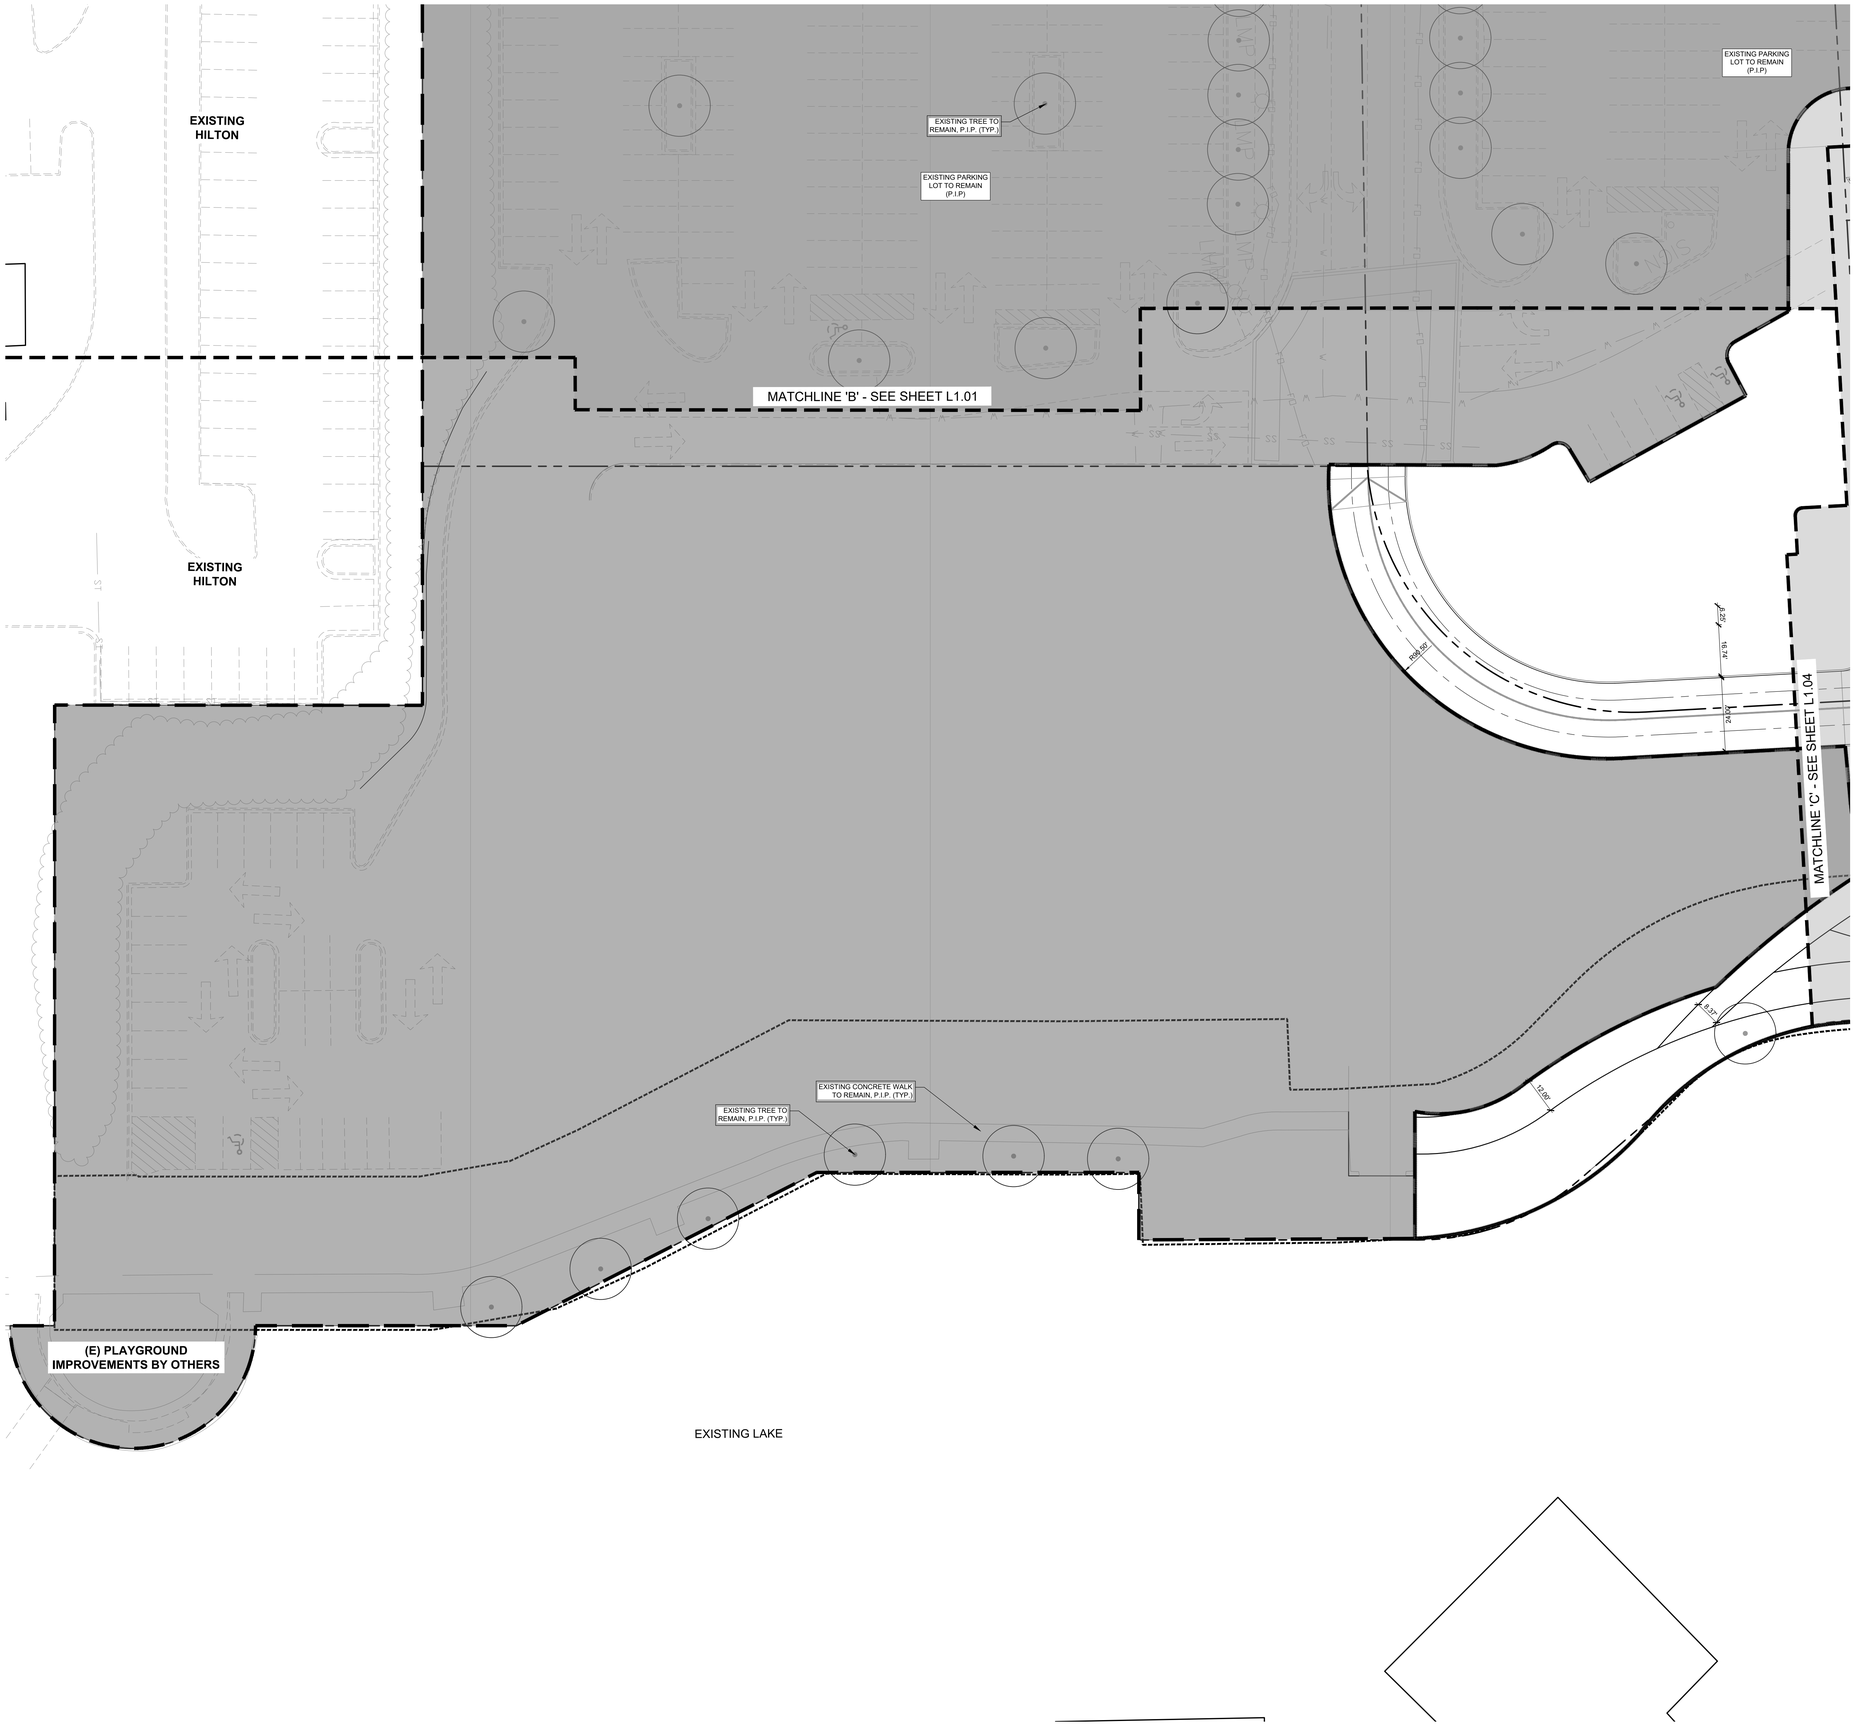

LandDesign.
223 NORTH GRAHAM STREET
CHARLOTTE, NC 28202
704.333.0325
WWW.LANDDESIGN.COM
NC ENG. FIRM LICENSE # C-0658

CRESCENT COMMUNITIES

ARROW

KEY MAP

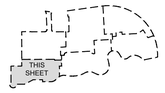

SEAL

PROJECT

UNIVERSITY PLACE

EB ARROW AND CRESCENT COMMUNITIES

JW CLAY BOULEVARD

CHARLOTTE, NORTH CAROLINA

LANDDESIGN PROJ.# 1019264

REVISION / ISSUANCE

NO.	DESCRIPTION	DATE
#1	DESIGN DEVELOPMENT DRAFT	01/06/2020

DESIGNED BY: LD
DRAWN BY: BTF / CDC
CHECKED BY: SAM / RJP

SCALE

VERT: N/A
HORZ: 1"=20'

0 10' 20' 40'

NORTH

SHEET TITLE

LAYOUT PLAN

SHEET NUMBER

L1.03