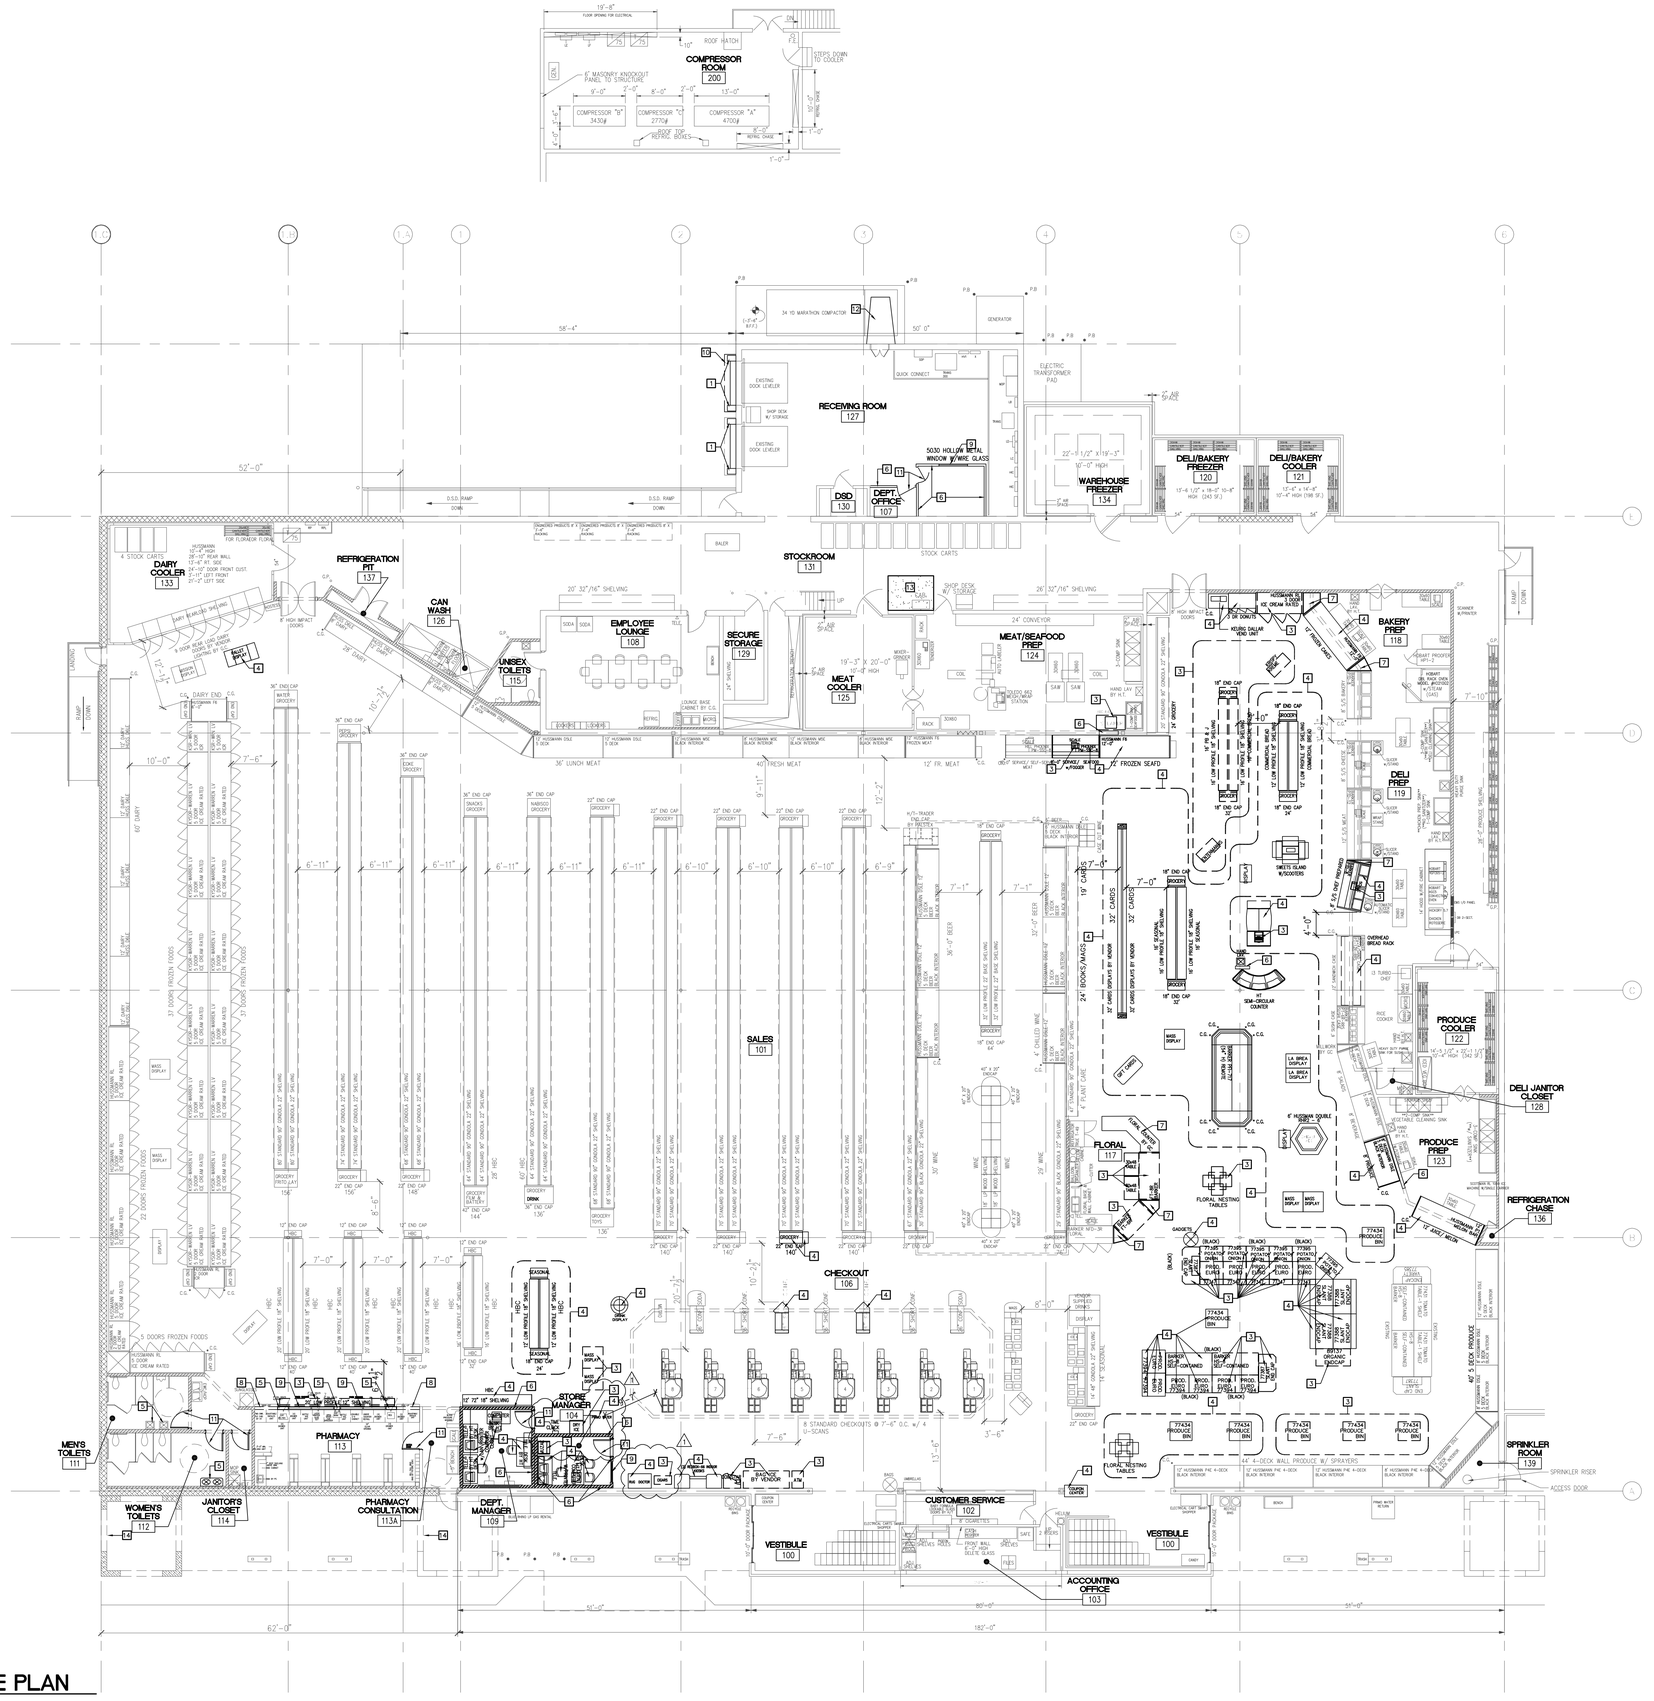

1 DEMO FIXTURE PLAN
SCALE: 3/32" = 1'-0"

GENERAL NOTES:

A. THE GENERAL CONTRACTOR IS RESPONSIBLE FOR THE RELOCATION OF EXISTING FIRE EXTINGUISHERS AND/OR THE PURCHASE AND INSTALLATION OF NEW FIRE EXTINGUISHERS AS REQUIRED BY LOCAL AND/OR NFPA CODES. THE CONTRACTOR SHALL MEET WITH THE LOCAL FIRE MARSHALL TO REVIEW AND CONFIRM FIRE EXTINGUISHER REQUIREMENTS PRIOR TO COMPLETION OF WORK.

B. THE GENERAL CONTRACTOR SHALL COORDINATE THE RELOCATION OF EXISTING PHONE LINES AND OUTLETS WITH HT PROJECT MANAGER, STORE MANAGEMENT, AND PHONE VENDOR.

C. THE GENERAL CONTRACTOR SHALL REMOVE ALL CAULK FROM FLOOR AND CEILING WHERE EXISTING WALLS AND/OR CASES ARE REMOVED.

D. EXISTING DECOR REMOVAL AND/OR RELOCATION TO BE PERFORMED BY GENERAL CONTRACTOR. COORDINATE WITH HT PROJECT MANAGER. DECOR LIGHTING TO BE COORDINATED WITH ELECTRICAL CONTRACTOR, DECOR CONTRACTOR AND HT PROJECT MANAGER.

E. GENERAL CONTRACTOR TO COORDINATE WITH HT PROJECT MANAGER THE REMOVAL AND/OR SALVAGING OF EXISTING EQUIPMENT AND CASES. ALL EQUIPMENT AND CASES TO BE SALVAGED BUT NOT REINSTALLED ARE TO BE TURNED OVER TO HT PROJECT MANAGER FOR REMOVAL FROM JOBSITE.

F. GENERAL CONTRACTOR SHALL PATCH EXISTING ROOF PENETRATIONS WHERE ITEMS ARE TO BE REMOVED. MATCH EXISTING MATERIALS. ALL PATCHED AREAS AND ALL AREAS OF NEW PENETRATIONS TO BE WATER TIGHT. COORDINATE WITH ENGINEERING DRAWINGS.

G. GENERAL CONTRACTOR SHALL PATCH EXISTING FLOORING WHERE ITEMS ARE TO BE REMOVED. MATCH EXISTING MATERIALS. COORDINATE WITH ENGINEERING DRAWINGS.

KEY NOTES:

1. EXISTING DOCK SEALS AND BUMPERS TO BE REMOVED.
2. EXISTING CONCRETE SIDEWALK, ASPHALT PAVING AND HOME SHOPPING ISLAND TO BE REMOVED AS NECESSARY FOR INSTALLATION OF NEW DRIVE THRU. VERIFY EXTENTS IN FIELD.
3. EXISTING EQUIPMENT/CASES TO BE RELOCATED PER NEW FIXTURE PLAN. COORDINATE WITH HT PROJECT MANAGER.
4. EXISTING EQUIPMENT/CASE TO BE REMOVED.
5. REMOVE EXISTING WALL. SEE SHEET A1.7 FOR ADDITIONAL INFORMATION.
6. EXISTING WALL TO BE REMOVED.
7. EXISTING MILLWORK TO BE REMOVED.
8. EXISTING BULKHEAD TO BE REMOVED. SEE SHEET A1.7 FOR ADDITIONAL INFORMATION.
9. REMOVE EXISTING WINDOW.
10. EXISTING DOCK CANOPY TO BE REMOVED.
11. EXISTING DOOR TO BE REMOVED.
12. EXISTING DUMPSTER CHUTE TO BE REMOVED.
13. EXISTING SLOPED CONCRETE FLOOR TO BE REMOVED. REPOUR NEW FLOOR FLAT TO MATCH ADJACENT STOCKROOM FLOOR. VERIFY EXTENTS AND LOCATION IN FIELD. SEE STRUCTURAL DRAWINGS FOR DOWELING DETAILS.
14. EXISTING HANDRAIL TO BE REMOVED. REPAIR SIDEWALK TO MATCH EXISTING. VERIFY EXTENTS AND LOCATION IN FIELD.

LEGEND

- EXISTING EQUIPMENT, WALLS TO BE REMOVED
- EXISTING TO REMAIN
- EXISTING TO BE RELOCATED

ARCONS DESIGN STUDIO
architecture planning interiors
7621 Little Ave. Suite 216
Charlotte, North Carolina 28226
P: 704-542-5252 F: 704-542-2330

Harris Teeter
Your Neighborhood Food Market

HARRIS TEETER #149
NORTHWOOD SQUARE
ROCK HILL, SC

PROJECT MANAGER: Rajeev Bhave
JOB NO.: 12-HT149-02
DR. BY.: JDH

REVISIONS

No.	1	Date	07.03.12
No.		Date	
No.		Date	
No.		Date	
No.		Date	
No.		Date	
No.		Date	
No.		Date	
No.		Date	
No.		Date	

DRAWING NAME: DEMO FIXTURE PLAN

ISSUE DATE: 04.27.12

SHEET NO. A1.1