# Finish Materials

## Finish- Wall Treatment (Length)

| Design ID | Length | Description | Responsibility | Comments |
|---|---|---|---|---|
| **Wall Finishes- Coverings** | | | | |
| 12173 | 46'-7 3/4" | Chair Rail- 4in (100mm) | GC | WD0001 – Include additional chair rail for mural frame and vertical trim |
| 12199 | 14'-7 3/4" | Vinyl-Wall Covering- Dark Vertical Stripe- 36in (915) AFF | GC | Koroseil- Linear, Black |

## Finish- Wall Treatment (Area)

| Design ID | Area | Description | Responsibility | Comments |
|---|---|---|---|---|
| 12216 | 43 SF | Tile- Antique Cream- 2x8in 50X205mm | 3PV – GC | Grout Spec 003: Mapei 02- Pewter; Laticrete 78- Sterling Silver GC to provide grout. Mutual Materials, contact Bill Thordarson 425.452.2322, 425.766.6712 mobile bthordarson@mutualmaterials.com *call for 4 week lead time |

## Finish- Floor Treatment

| Design ID | Area | Description | Responsibility | Comments |
|---|---|---|---|---|
| x0002 | 939 SF | Kordean Opus – Nero SP115 | GC | Grocery field tile 18x18. Contact: Rob McGothern 888.266.4343 cell: 360.970.4221. Allow for lead times. |

## Finish- Paint

| Color Code | Name | LRV | Responsibility | Comments |
|---|---|---|---|---|
| P554-ES | Paint P554- Eggshell | 36 | GC | Sherwin Williams "Intellectual Gray"; use CP-1 Primer; NCS- S3005 Y20R; Akzo Nobel-407T 44/095 |

## Finish- Wall Base

| Design ID | Length | Description | Responsibility | Comments |
|---|---|---|---|---|
| x0001 | 72'-9 1/4" | 6" Vinyl Base- Black | GC | Includes 20% overage. GC to provide enough material for Starbucks area and kiosk. Manufacturer: Burke #710P |

## Finish- Wood Stain

| Design ID | Length | Description | Responsibility | Comments |
|---|---|---|---|---|
| WD0001 | | Chair Rail Stain | GC | Walnut Brown |

2




4 DETAIL AT MURAL FRAME
SCALE: 3" = 1'-0"




7 WALL FINISH - WF3
SCALE: 1" = 1'-0"

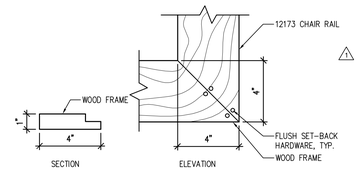


2 INT. PAINT ELEVATION
SCALE: 1/8" = 1'-0"

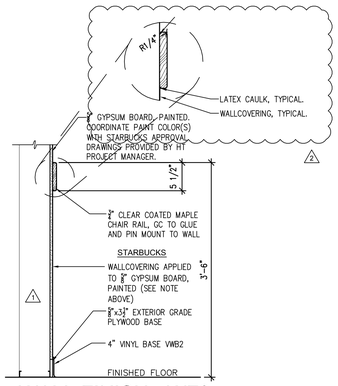


3 INT. PAINT ELEVATION
SCALE: 1/8" = 1'-0"

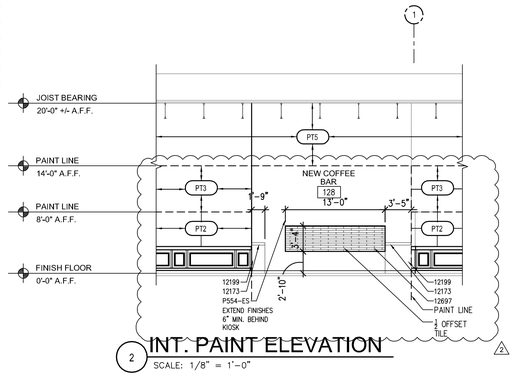


1 FLOOR PLAN
SCALE: 1/4" = 1'-0"

## GENERAL NOTES:

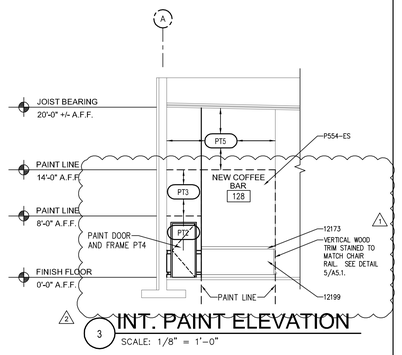A. THE GENERAL CONTRACTOR SHALL PROVIDE 4" VINYL BASE AT ALL AREAS OF WALL NOT COVERED BY FIXTURES OR MILLWORK.

B. THE GENERAL CONTRACTOR SHALL PROVIDE BLOCKING IN WALL AS NECESSARY WHERE OWNER SUPPLIED EQUIPMENT/ACCESSORIES ARE TO BE INSTALLED. VERIFY WITH HT PM.

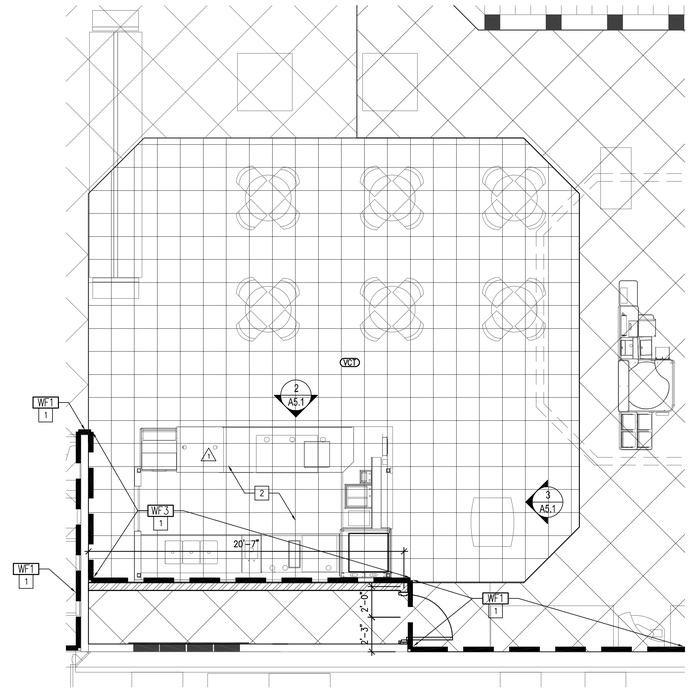C. DIMENSIONS INDICATED ARE TO FACE OF CMU, CENTERLINE OF METAL STUDS, OR CENTERLINE OF DOOR UNLESS OTHERWISE NOTED. G.C. TO VERIFY EXISTING DIMENSIONS PRIOR TO CONSTRUCTION.

D. GRIND FLAT ALL CONTROL AND SAW JOINTS IN CONCRETE PRIOR TO TILE INSTALLATION.

E. G.C. TO PROVIDE A 8"x8"x$\frac{3}{16}$" S.S. PLATE FOR ALL FLOOR CLEAN OUTS IN ENTIRE SALES AREA.

F. THE G.C. SHALL FIELD VERIFY ALL DIMENSIONS AND INFORM THE ARCHITECT OF ANY DISCREPENCIES OR UNUSUAL CONDITIONS ENCOUNTERED IN THE FIELD.

## KEY NOTES:

1. PROVIDE AN ADDITIONAL COAT OF SEALER OVER ALL CLEAR FINISHED WOOD TRIM, CHAIRRAIL AND MOLDINGS AFTER FINAL INSTALLATION.
2. G.C. TO PROVIDE SPRINKLER HEAD(S) IN NEW KIOSK CEILING AS REQUIRED BY LOCAL JURISDICTION. VERIFY REQUIREMENTS IN FIELD WITH FIRE INSPECTOR. SEE PLUMBING DRAWINGS FOR ADDITIONAL INFORMATION.

## FLOOR FINISH NOTES:

1. VINYL COMPOSITION TILE — VCT


ARCONS DESIGN STUDIO
architecture planning interiors
7621 Little Ave. Suite 216
Charlotte, North Carolina 28226
P: 704-542-5252 F: 704-542-2330


Harris Teeter
Your Neighborhood Food Market

HARRIS TEETER #149
NORTHWOOD SQUARE
ROCK HILL, SC

PROJECT MANAGER
Rajeev Bhave

JOB NO.
12-HT149-02

DR. BY.
JDH

REVISIONS

| | | | |
|---|---|---|---|
| No. | 1 | Date | 05.08.12 |
| No. | 2 | Date | 07.03.12 |
| No. | | Date | |
| No. | | Date | |
DRAWING NAME

STARBUCKS PLAN, ELEVATIONS, FINISH SCHEDULE AND DETAILS

ISSUE DATE: 04.27.12

SHEET NO.
A5.1