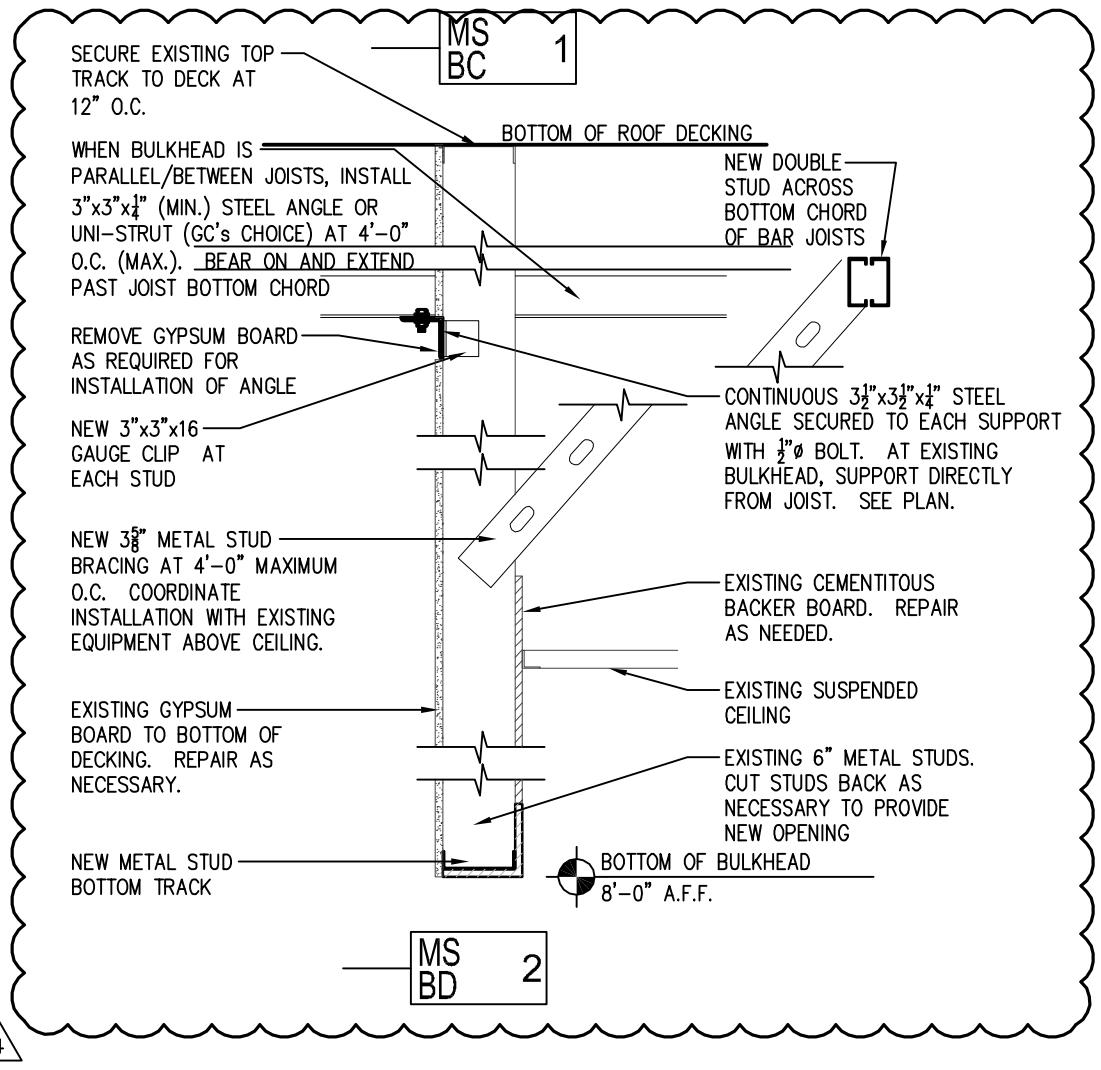

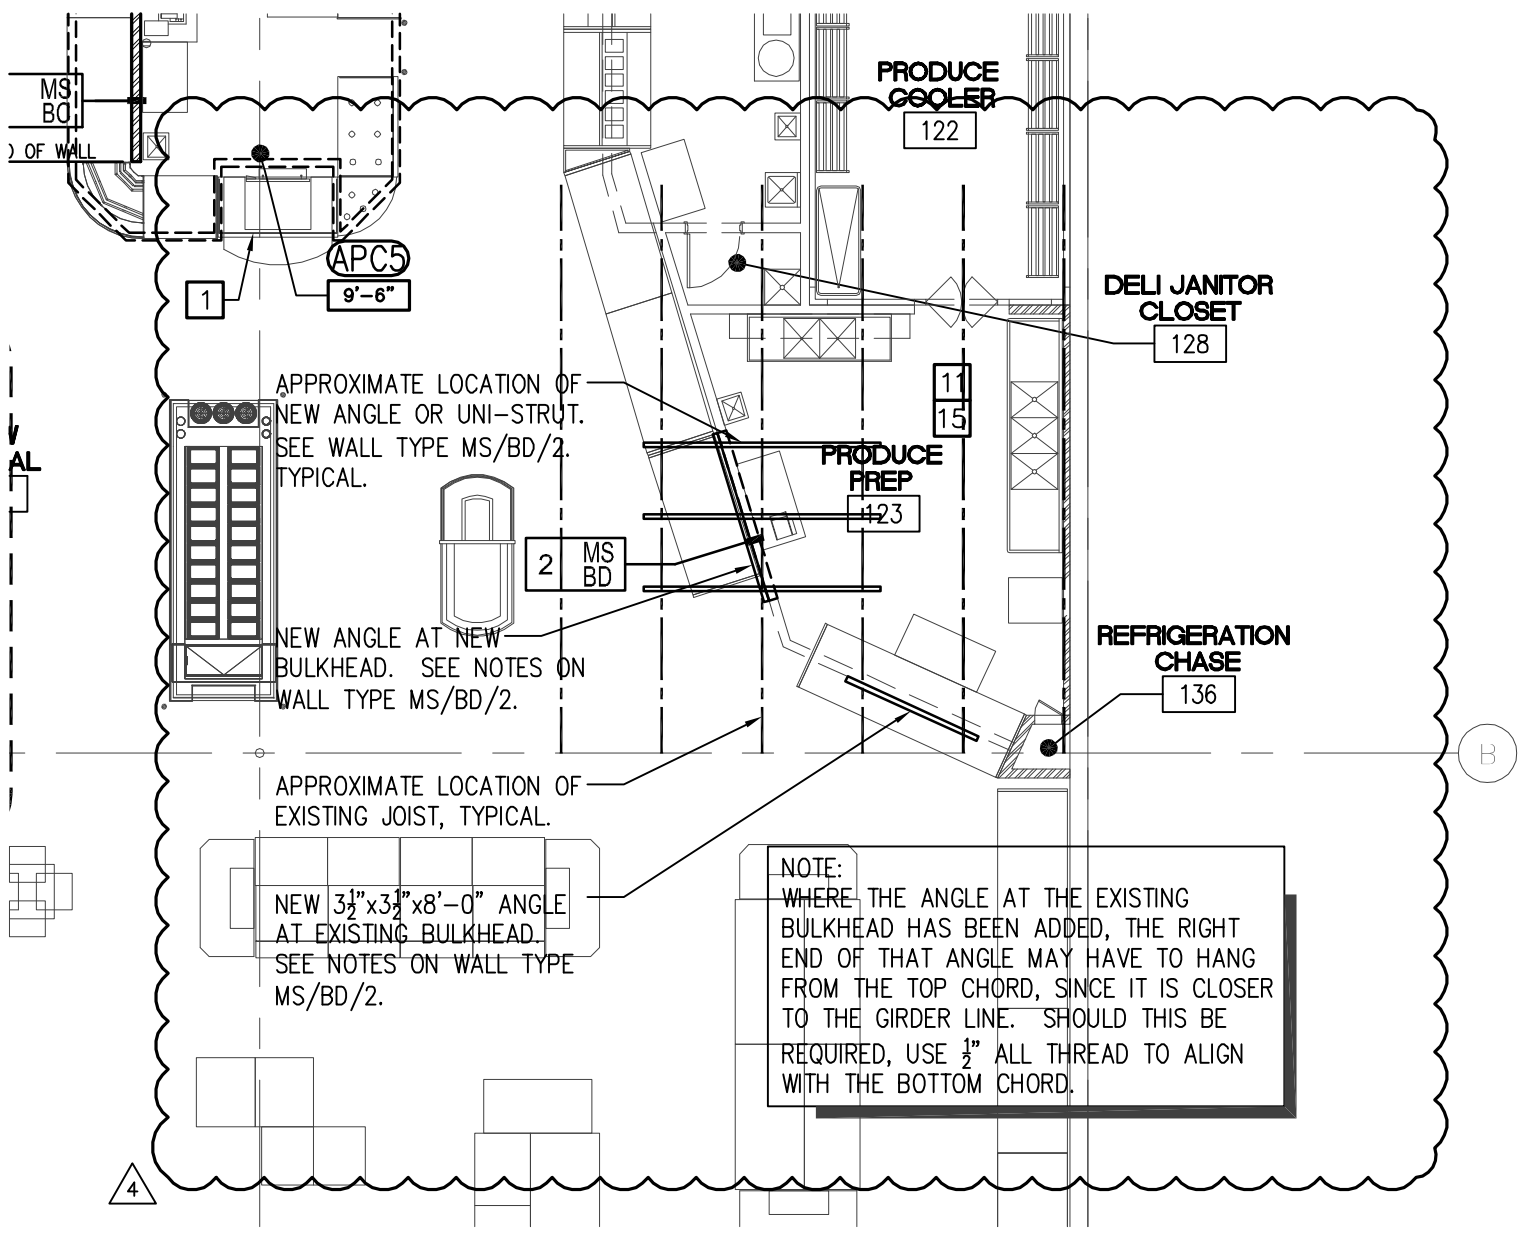

Project Manager: RAJEEV BHAVE Drawn By: JDH Issue Date: 09.17.12 Scale: VARIES	Project Name HARRIS TEETER #149 ROCK HILL, SC	Project Number 12-HT149-02	ARCONS DESIGN STUDIO architecture planning interiors 7621 Little Ave Suite 216 Charlotte, North Carolina 28226 P: 704-542-5252 F: 704-542-2330
	Sheet Title WALL TYPE DETAIL	Bulletin Drawing BD-A1.2-3	