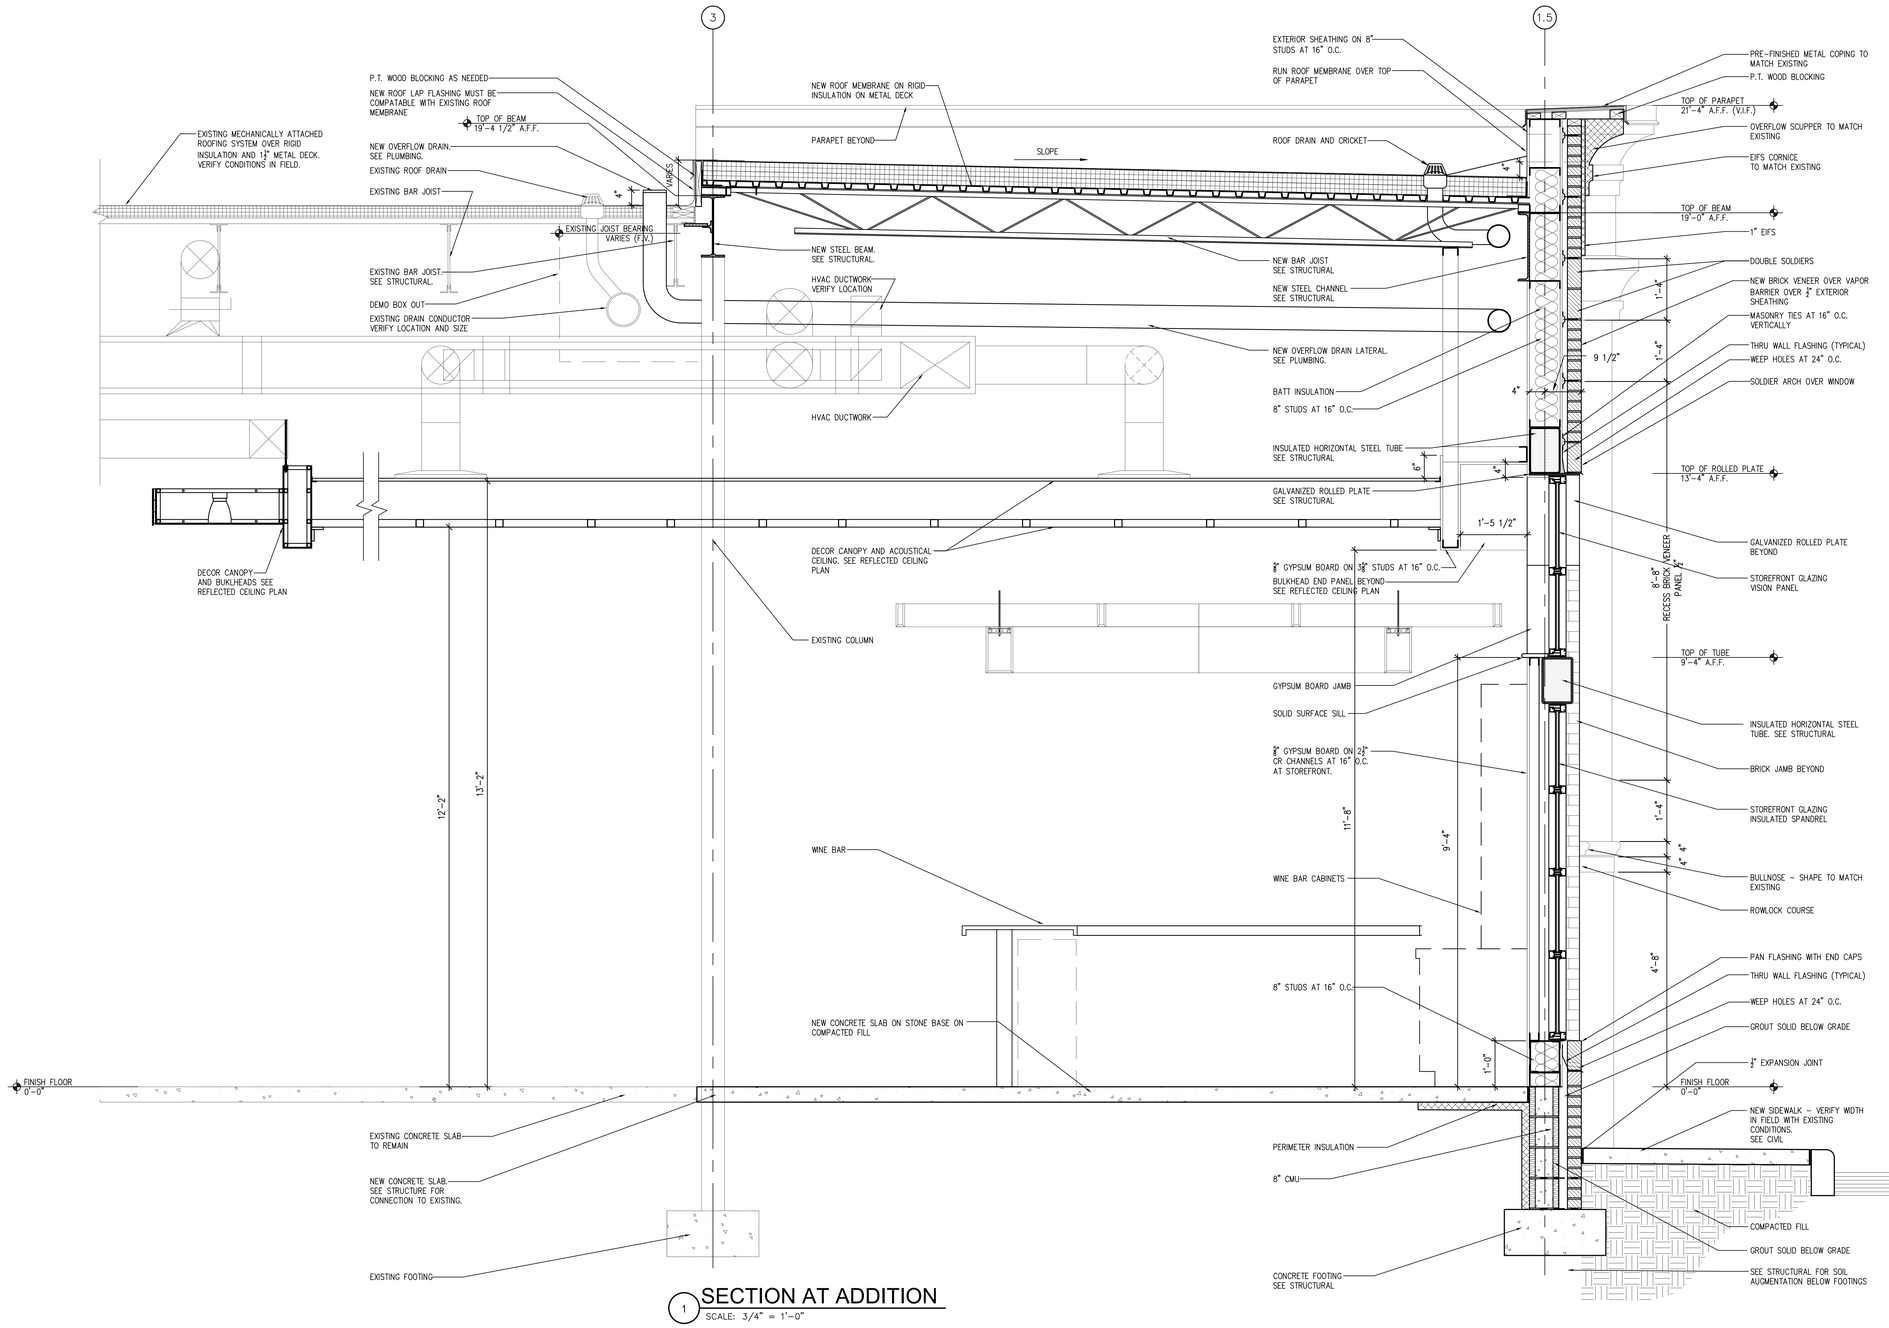

1 SECTION AT ADDITION
SCALE: 3/4" = 1'-0"

ARCONS DESIGN STUDIO
architecture planning interiors
10550 Independence Pointe Parkway
Suite 300
Matthews, North Carolina 28105
P: 704.542.5252 F: 704.542.2330
www.arconsds.com

ARCONS DESIGN STUDIO PLLC REGISTERED ARCHITECTURAL COMPANY 51553 NORTH CAROLINA CHARLOTTE, N.C.

RIJEV D. BHAVE REGISTERED ARCHITECT 9656 CHARLOTTE, N.C.

08.23.16

Harris Teeter
Your Neighborhood Food and Pharmacy

HARRIS TEETER
STORE # 208
COTSWOLD SHOPPING CENTER
CHARLOTTE, NC

PROJECT MANAGER
Rajeev Bhave

JOB NO.
15HT208-02

DR. BY:
JDH

REVISIONS

No.	Date
No.	Date
No.	Date
No.	Date
No.	Date
No.	Date
No.	Date
No.	Date
No.	Date
No.	Date
No.	Date

DRAWING NAME

WALL SECTIONS

ISSUE DATE: 08.23.16

SHEET NO.
A2.4