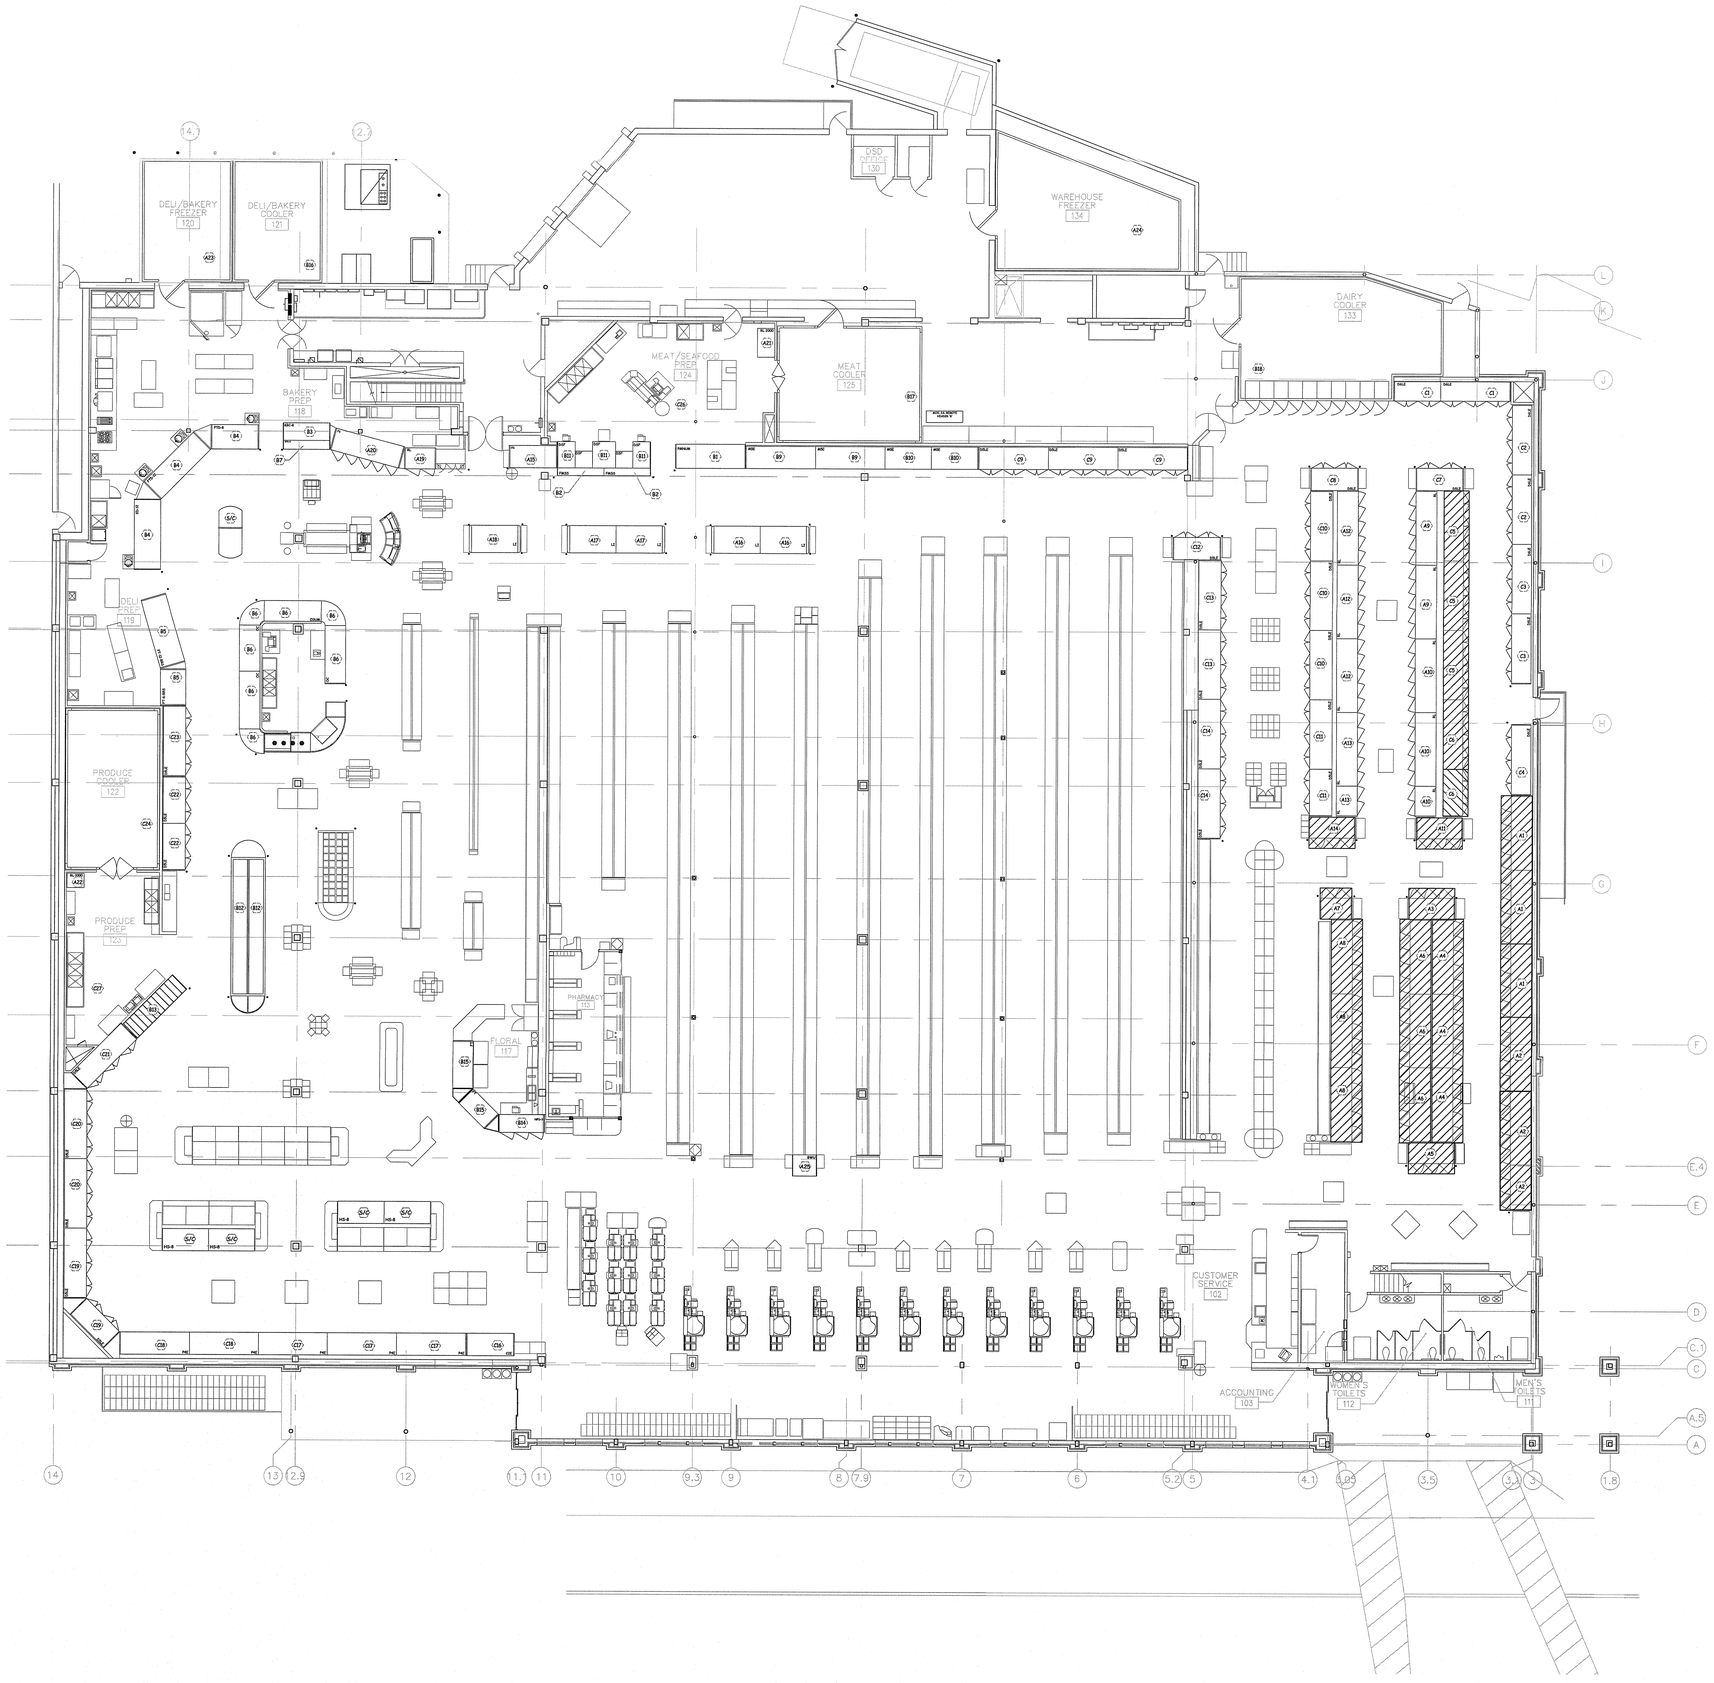

1 REFRIGERATION DEMOLITION PLAN

SCALE: 3/32" = 1'-0"

EXISTING REFRIGERATED FIXTURE / EVAPORATOR COIL TO BE DISCONNECTED, RELOCATED, AND RECONNECTED BY THE REFRIGERATION INSTALLATION CONTRACTOR AS PHASING PERMITS.

EXISTING REFRIGERATED FIXTURE / EVAPORATOR COIL TO BE DISCONNECTED AND REMOVED BY THE REFRIGERATION INSTALLATION CONTRACTOR AS PHASING PERMITS.

EXISTING REFRIGERATED FIXTURE / EVAPORATOR COIL PIPING TO BE DISCONNECTED FROM EXISTING SYSTEM AND RECONNECTED TO NEW SYSTEM AS PHASING PERMITS.

EXISTING REFRIGERATED FIXTURE / EVAPORATOR COIL CIRCUIT TO BE REDESIGNATED.

EXISTING REFRIGERATED FIXTURE / EVAPORATOR COIL PIPING TO BE DISCONNECTED, REPIPED, AND RECONNECTED TO EXISTING SYSTEM AS PHASING PERMITS.

XX EXISTING CIRCUIT DESIGNATION

2 REFRIGERATION KEY NOTES

1. ALL ABANDONED DIRECT EXPANSION REFRIGERATION LINES AND ASSOCIATED HANGERS SHALL BE REMOVED AND DISPOSED OF WITHOUT EXCEPTION.
2. PINCH AND BRAZE CLOSE WITH SCHRAEDER VALVE THE EXISTING REFRIGERATION LINES OF ALL EVAPORATOR COILS AND REMOTE REFRIGERATED CASES WHICH ARE TO BE RELOCATED OR REMOVED FROM THIS PROJECT UPON DISCONNECTION. PRESSURIZE THESE CLOSED SYSTEMS WITH 100 PSIG OF DRY NITROGEN AND TAG.

3 REFRIGERATION DEMOLITION NOTES

ARCONS DESIGN STUDIO
architecture planning interiors
10550 Independence Pointe Parkway
Suite 300
Matthews, North Carolina 28105
P. 704-542-9252 F. 704-542-2330

OCHSNEREFS, P.C.
REFRIGERATION & FIXTURE SERVICES
11111 Carmel Commons Blvd.
Suite 450
Charlotte, North Carolina 28226
T: 704.541.4144
F: 704.541.4155
NCBELS Firm License Number: C-2438

NORTH CAROLINA PROFESSIONAL SEAL 026408 ENGINEER ALAN A. OCHSNER
10/25/2016

Harris Teeter
Your Neighborhood Food and Pharmacy

HARRIS TEETER
STORE # 208
COTSWOLD SHOPPING CENTER
CHARLOTTE, NC

PROJECT MANAGER: DEAN A. OCHSNER, P.E.
JOB NO.: 15-HT208-02
DR. BY: Allen T. Hargrove

REVISIONS:
No. ____ Date ____
No. ____ Date ____
DRAWING NAME:

REFRIGERATION DEMOLITION PLAN

ISSUE DATE: 08.23.16

SHEET NO.: RD1.1

Sheet 1 of 1

COPYRIGHT © All reports, plans, specifications, computer files, field data, notes and other documents are instruments of service prepared by ochsnerEFS, p.c. (dEFS, p.c.) as instruments of service remain the property of dEFS, p.c. dEFS, p.c. shall retain all common law, statutory and other reserved rights, including the copyright thereto. Any use or reproduction of this document without written permission from dEFS, p.c. is a violation of Federal copyright laws.