KEYED NOTES

* REFER TO SHEET P3.1 FOR KEYED NOTES.

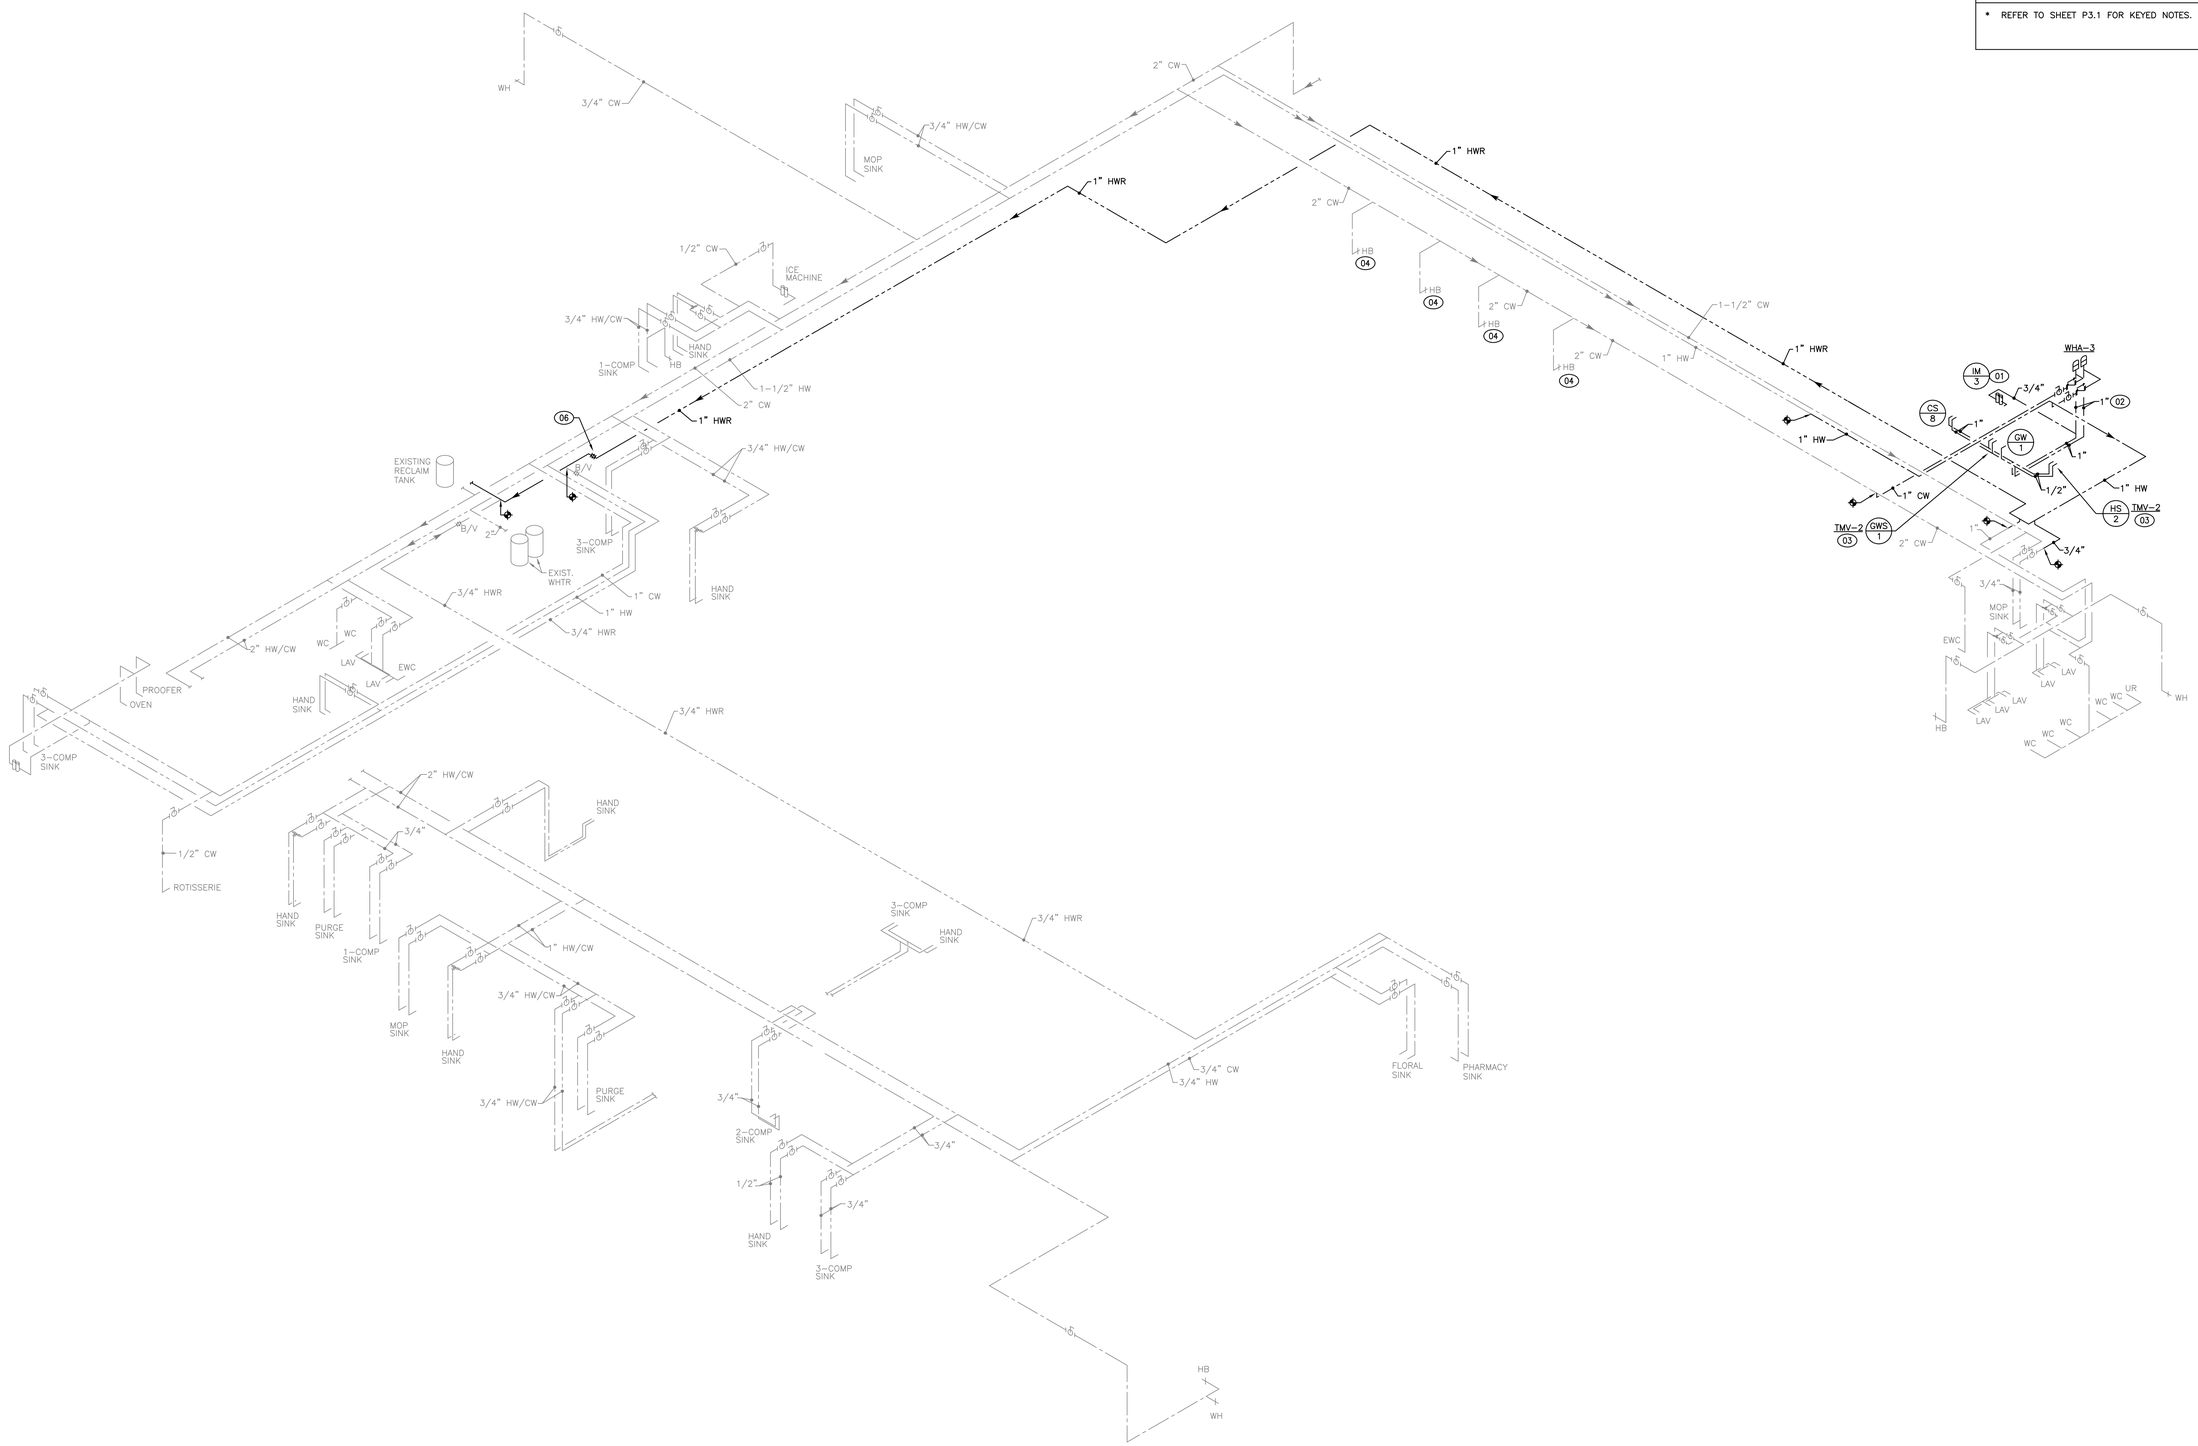

PLUMBING WATER RISER DIAGRAM
1 NO SCALE

8/24/2016 8:57:31 AM

ARCONS DESIGN STUDIO
architecture planning interiors
10550 Independence Pointe Parkway
Suite 300
Matthews, North Carolina 28105
P: 704.542.5252 F: 704.542.2330
www.arconsds.com

BRANDT ENGINEERING, INC.
NC LICENSE NO: C-1504
MIDLOTHIAN, VA 23113
2840 POLO PARKWAY, SUITE 280
PHONE: (804)794-6656
FAX: (804)794-8588
EMAIL: cedd@beinc.com

Harris Teeter
Your Neighborhood Food and Pharmacy

NOTE: THIS DOCUMENT MAY HAVE BEEN ELECTRONICALLY TRANSMITTED. IF UNSIGNED, IT CANNOT BE FILED FOR PUBLIC RECORD. PUBLIC RECORD FILINGS REQUIRE SIGNED AND SEALED DOCUMENTS.

NORTH CAROLINA PROFESSIONAL SEAL 027092 ENGINEER JOHN S. PARKER
Digitally Signed
Using IdenTrust Certificate
2016.08.24 16:10:18-04'00'

HARRIS TEETER
STORE # 208
COTSWOLD SHOPPING CENTER
CHARLOTTE, NC

PROJECT MANAGER
KNOX, STACY

JOB NO.
15-HT208-02

DR. BY.
KLG

REVISIONS

No. ____	Date ____
No. ____	Date ____
DRAWING NAME

PLUMBING WATER RISER DIAGRAM

ISSUE DATE: 08.23.16

SHEET NO.
P7.2