GENERAL NOTES:

1. SEE SHEET E1.2 FOR LIGHTING FIXTURE SCHEDULE.
2. COORDINATE ALL DECOR ELEMENT LIGHTING WITH DECOR VENDOR.
3. THE E.C. SHALL OBTAIN THE TRACK LIGHTING INSTALLATION LAYOUT DETAILS FROM THE LIGHTING SUPPLIER PRIOR TO INSTALL THE CONDUIT AND WIRING TO THE TRACK SYSTEM. THIS INFORMATION WILL DENOTE THE LOCATION OF ALL TRACK FITTINGS AND CONNECTORS. NO ADDITIONAL COMPENSATION WILL BE ALLOWED FOR NOT FOLLOWING THE TRACK INSTALLATION LAYOUT PROVIDED. ANY ADDITIONAL TRACK FITTINGS REQUIRED AS A RESULT OF NOT FOLLOWING THE INSTRUCTIONS PROVIDED WILL BE PROVIDED AT THE CONTRACTORS EXPENSE.

KEY NOTES: (XX)

1. DECOR DOWN LIGHTS PROVIDED AND INSTALLED BY THE DECOR CONTRACTOR. WIRING AND FINAL CONNECTIONS BY THE E.C..
2. PROVIDE CONNECTION TO LV TRANSFORMER LOCATED IN DECOR RAILS.

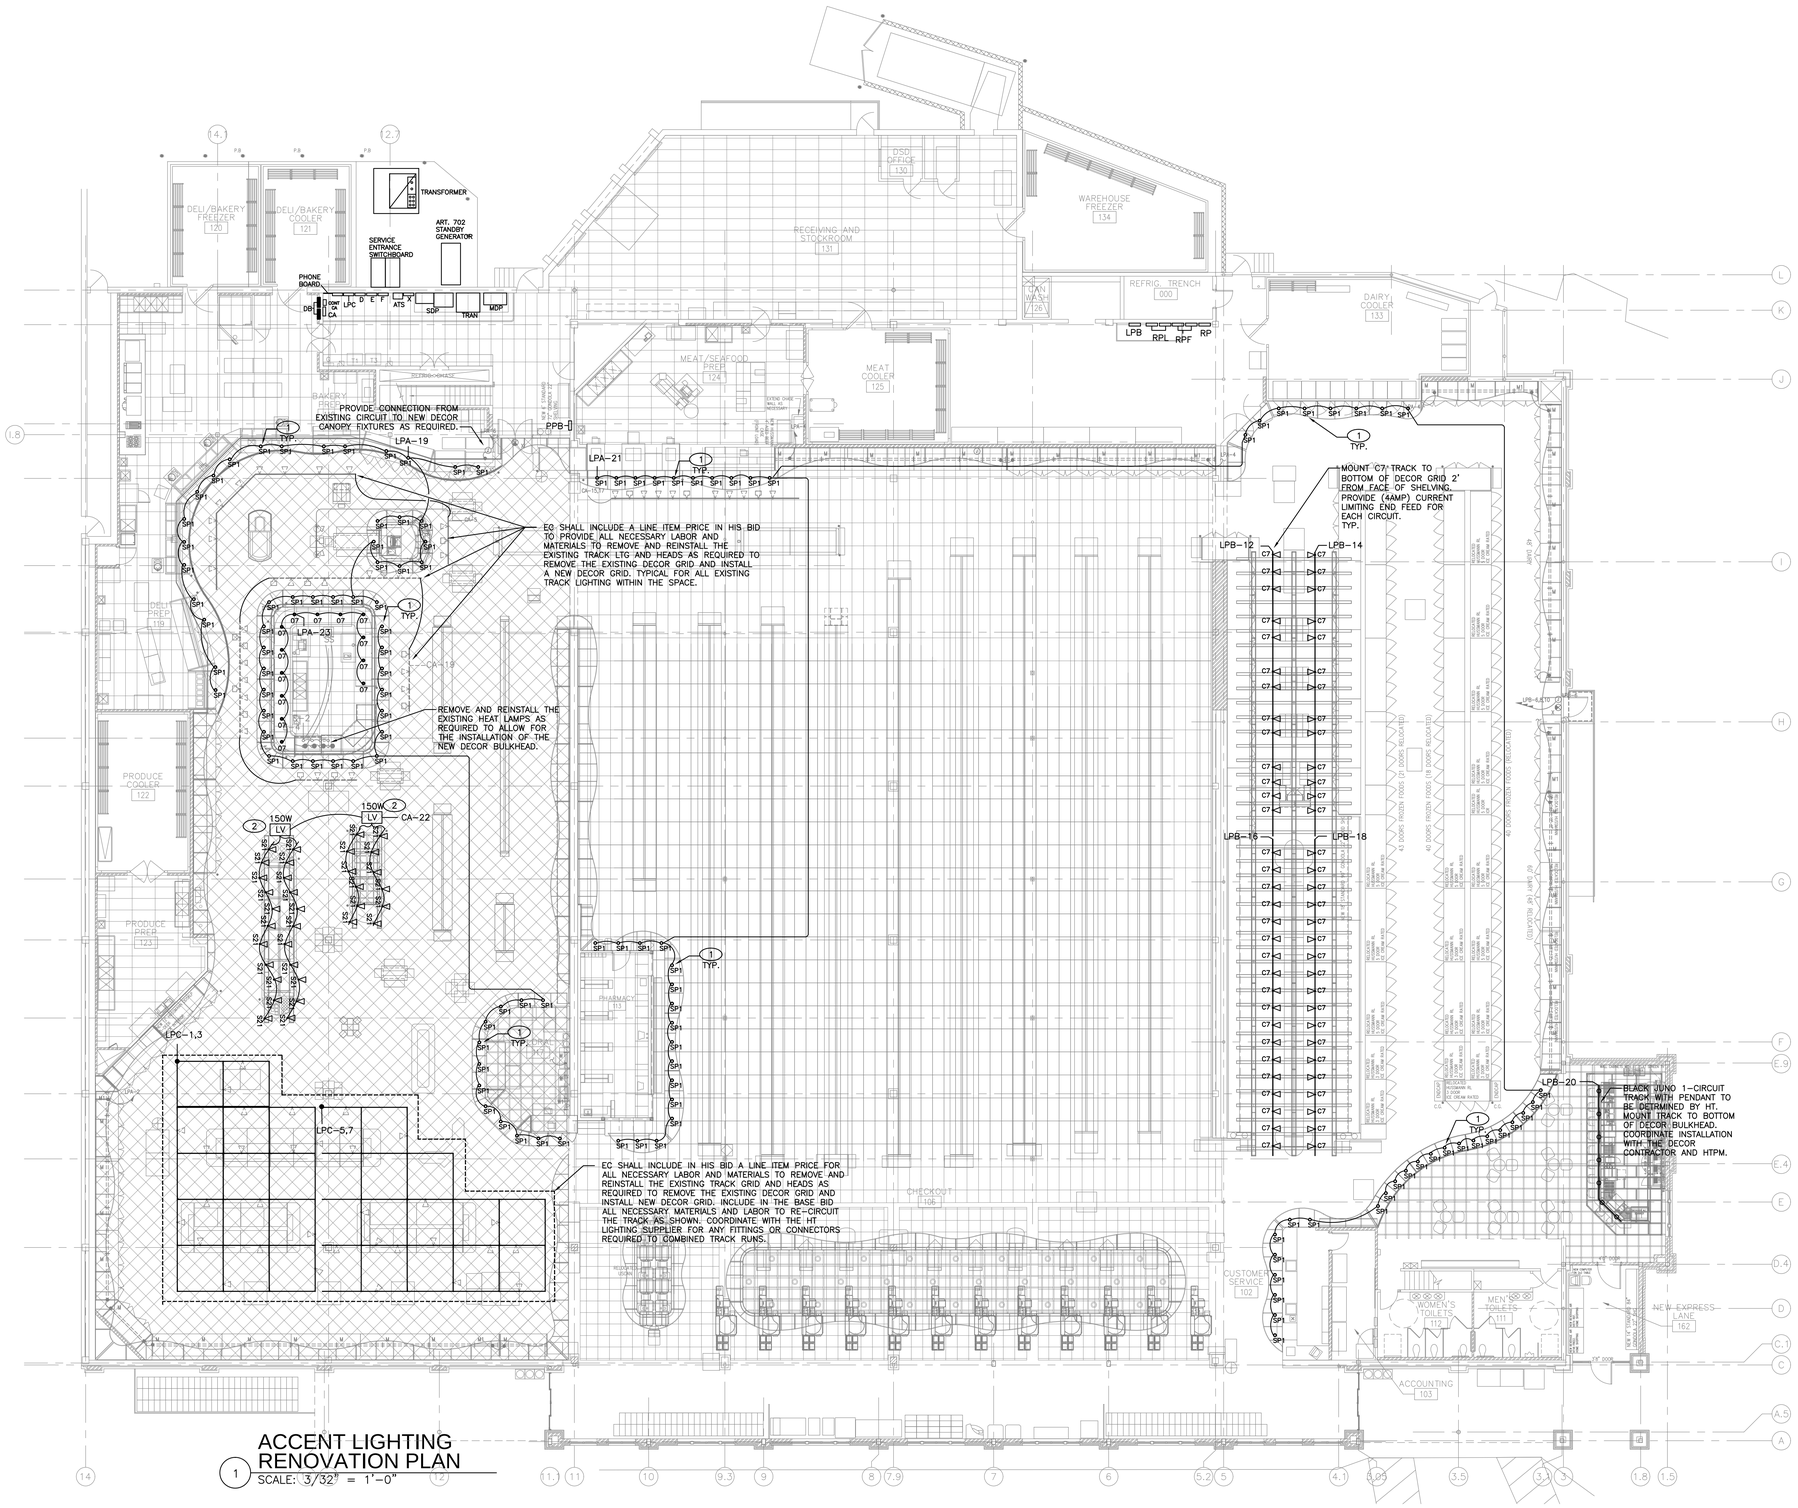

1 ACCENT LIGHTING RENOVATION PLAN
SCALE: 3/32" = 1'-0"

8/24/2016 2:07:32 PM

ARCONS DESIGN STUDIO
architecture planning interiors
10550 Independence Pointe Parkway
Suite 300
Matthews, North Carolina 28105
P: 704.542.5252 F: 704.542.2330
www.arconsds.com

BRANDT ENGINEERING, INC.
NC LICENSE NO: C-1504
2840 POLO PARKWAY, SUITE 200
MIDLOTHIAN, VA 23113
PHONE: (804)794-6656
FAX: (804)794-8588
EMAIL: cedd@beinc.com

Harris Teeter
Your Neighborhood Food and Pharmacy

NOTE: THIS DOCUMENT MAY HAVE BEEN ELECTRONICALLY TRANSMITTED. IF UNSIGNED, IT CANNOT BE FILED FOR PUBLIC RECORD. PUBLIC RECORD FILINGS REQUIRE SIGNED AND SEALED DOCUMENTS.

NORTH CAROLINA PROFESSIONAL ENGINEER SEAL 028549 ROBERT K. STACY

Electronically Signed By:
Robert K Stacy
Using IdenTrust Certificate
2016.08.24 14:59:50-04'00'

HARRIS TEETER
STORE # 208
COTSWOLD SHOPPING CENTER
CHARLOTTE, NC

PROJECT MANAGER
KNOX STACY
JOB NO.
15-HT208-02
DR. BY.

REVISIONS
No. ____ Date ____
No. ____ Date ____
DRAWING NAME
ACCENT LIGHTING RENOVATION PLAN

ISSUE DATE: 08.23.16

SHEET NO.
E2.2