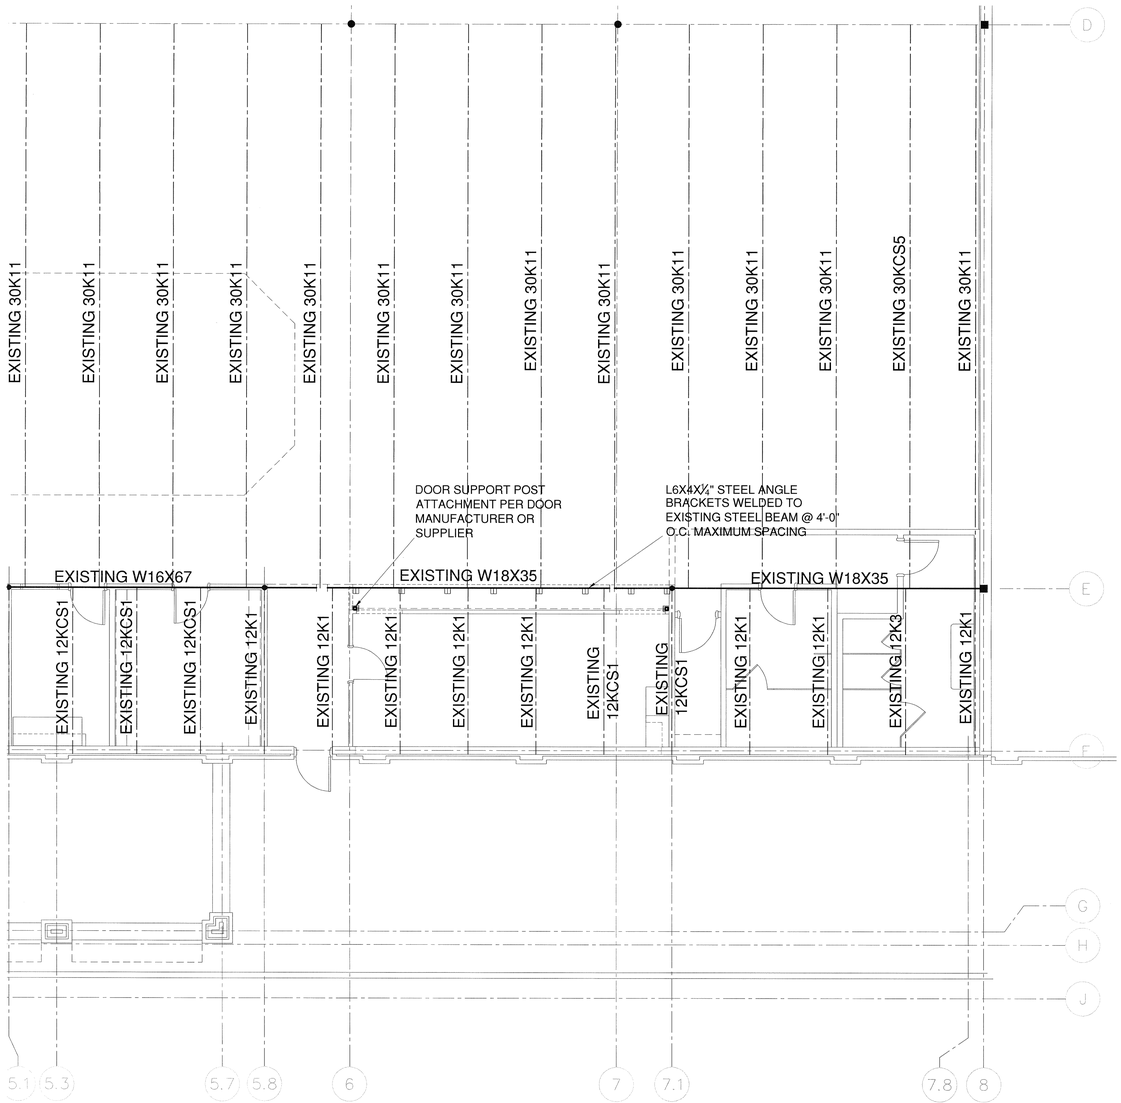

1 S1.1 FRAMING PLAN
SCALE: 3/16" = 1'-0"

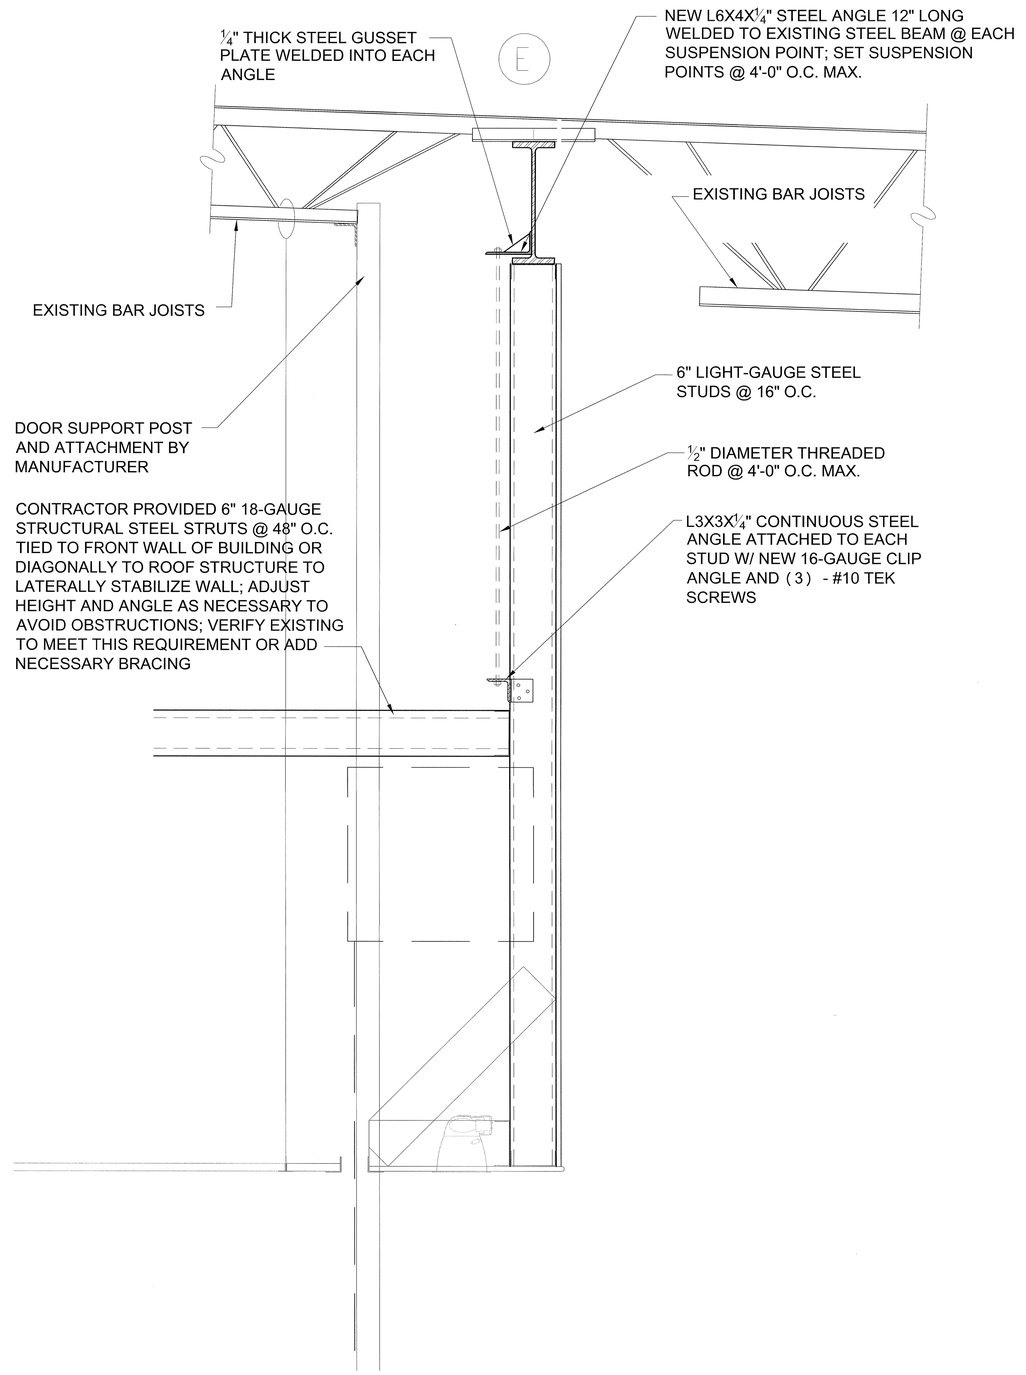

2 S1.1 PHARMACY WALL SUPPORT
SCALE: 1 1/2" = 1'-0"

ARCONS DESIGN STUDIO
architecture planning interiors
10550 Independence Pointe Parkway
Suite 300
Matthews, North Carolina 28105
P: 704.542.5252 F: 704.542.2330
www.arconsda.com

STRUCTURAL INTEGRITY
16607 Riverstone Way, Suite 200
Charlotte, NC 28277
704-541-3202
C-2217

NORTH CAROLINA PROFESSIONAL SEAL 030578 ENGINEER MATTHEW W. PHILLIPS
10/13/14

DRAWN TWPJ
SCALE VARIES
DATE 10-13-14

Harris Teeter
Your Neighborhood Food Store

JOB DESCRIPTION
MALLARD CREEK
CHARLOTTE, NC

STORE NO
220

SHEET DESCRIPTION
FRAMING AND DETAILS

SHEET NUMBER
S1.1