GENERAL NOTES:

A. ALL METAL STUDS AND TRACKS SHALL BE 20 GAUGE, SIZE AND SPACING AS INDICATED, UNLESS OTHERWISE NOTED.
B. WHERE POSSIBLE, PROVIDE HORIZONTAL BRACING AT TOP OF ALL METAL STUD WALLS IN LIEU OF INCLINED BRACING THAT WOULD BE VISIBLE FROM THE SALES FLOOR AREA. IF INCLINED BRACING IS USED, PAINT BRACING AND HANGER RODS TO MATCH THE ROOF STRUCTURE.
C. EXTEND GYPSUM BOARD 6" ABOVE CEILING OR TO TOP OF INSULATION AS REQUIRED.
D. NO GYPSUM BOARD ABOVE CEILING.
E. ALL FURRING STRIPS TO BE VERTICAL
F. G.C. TO PROVIDE PLYWOOD BLOCKING IN WALL FOR ALL WALL HUNG MILLWORK, EQUIPMENT, ETC. SIMILAR TO BLOCKING DETAIL 1 THIS SHEET. VERIFY LOCATIONS AND EXTENTS IN FIELD.

LEGEND:

BD - BOTTOM OF ROOF DECKING
AC - TERMINATE PER ELEVATION SHOWN ON SECTION ABOVE CEILING
BJ - BOTTOM OF BAR JOISTS
MS - METAL STUDS
CM - CMU
BC - TERMINATE PER ELEVATION SHOWN ON SECTION BELOW CEILING

ELECTRICAL AND REFRIGERATION ROOM 132

MS BD 18
MS AC 26
SEE NOTE
MEAT/ SEAFOOD BULKHEAD BY G.C.
MS BD 6
MS BD 7
BEER/WINE TRELLIS BY DECOR CONTRACTOR.
PHARMACY CLOUDS BY DECOR CONTRACTOR.
MS AC 26
SEE NOTE
DELI/ BAKERY CLOUDS BY DECOR CONTRACTOR.
MS BD 6
DELI/BAKERY BULKHEAD BY G.C.
SEE NOTE
EXPRESS CHECKOUT CANOPY BY DECOR CONTRACTOR.
CHECKOUT CANOPY BY DECOR CONTRACTOR.
MS BD 35
MS AC 8
FLORAL TRELLIS BY DECOR CONTRACTOR.
MS AC 8
CUSTOMER SERVICE BULKHEAD BY DECOR CONTRACTOR.

1 PARTITION KEY PLAN
SCALE: 3/32" = 1'-0"

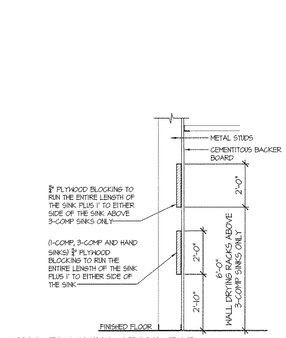

WALL BLOCKING DETAIL FOR PREP ROOM SINKS ONLY (1)

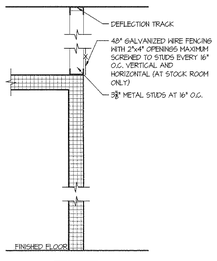

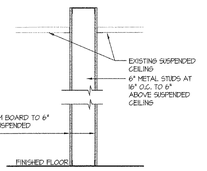

NOTE:
BLOCKING SHALL RUN THE ENTIRE LENGTH OF THE SINKS. SCALE LOCATION AND SIZE OF THE SINK OFF THE P-1 PLAN

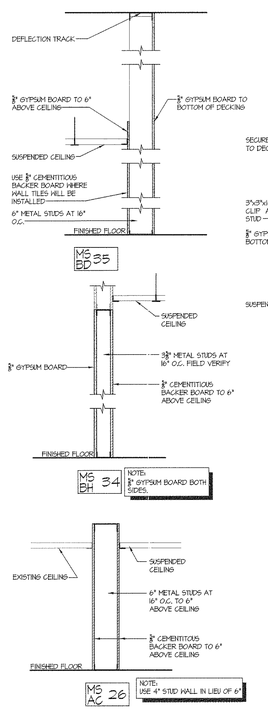

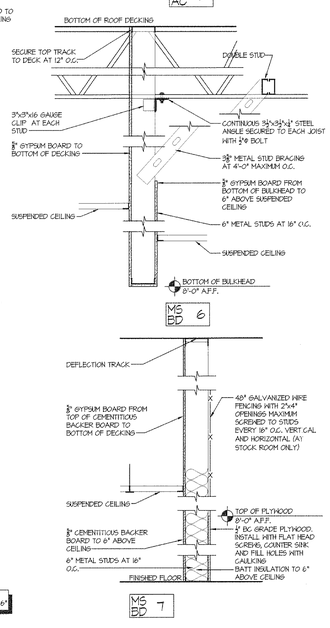

2 WALL TYPE DETAILS
SCALE: 3/4" = 1'-0"

COPYRIGHT © 2018 ARCONS DESIGN STUDIO, PC

ARCONS DESIGN STUDIO
architecture planning interiors
10550 Independence Pointe Parkway
Suite 330
Matthews, North Carolina 28105
P: 704-542-5252 F: 704-542-2530

SEAL/LABEL:

ARCONS DESIGN STUDIO PLLC REGISTERED ARCHITECTURAL COMPANY 51553 NORTH CAROLINA CHARLOTTE, N.C.

REGISTERED ARCHITECT 9656 NORTH CAROLINA CHARLOTTE, N.C. 11/2/18

Harris Teeter
Your Neighborhood Food & Pharmacy

HARRIS TEETER INC.
701 CRESTDALE RD.
MATTHEWS, NC 28105
PH: 704-844-3100

HARRIS TEETER #495

8345 CREEDMOOR
RALEIGH, NORTH CAROLINA

PROJECT MANAGER: Rajeev Bhave
JOB NO.: 18-11485-02
DR. BY: TAGH

REVISIONS

No. 1	Date	10/08/2018
No. 2	Date	10/24/2018
No.	Date	
No.	Date	
No.	Date	
No.	Date	
No.	Date	
No.	Date	
No.	Date	
No.	Date	
No.	Date	

SHEET NAME:
WALL TYPES - PLAN & DETAILS

ISSUE DATE: 10.02.18
SHEET NO. A3.2